
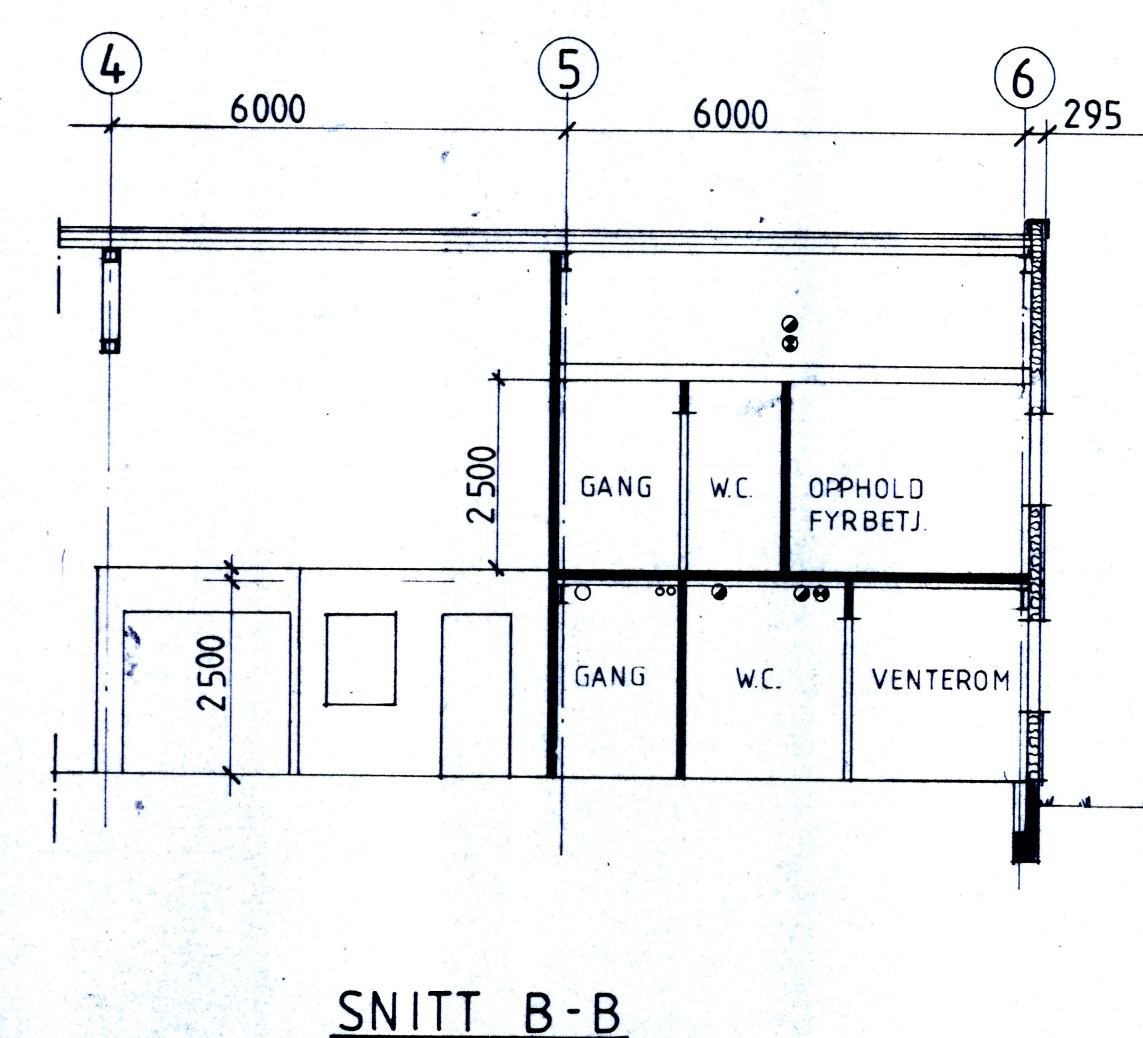
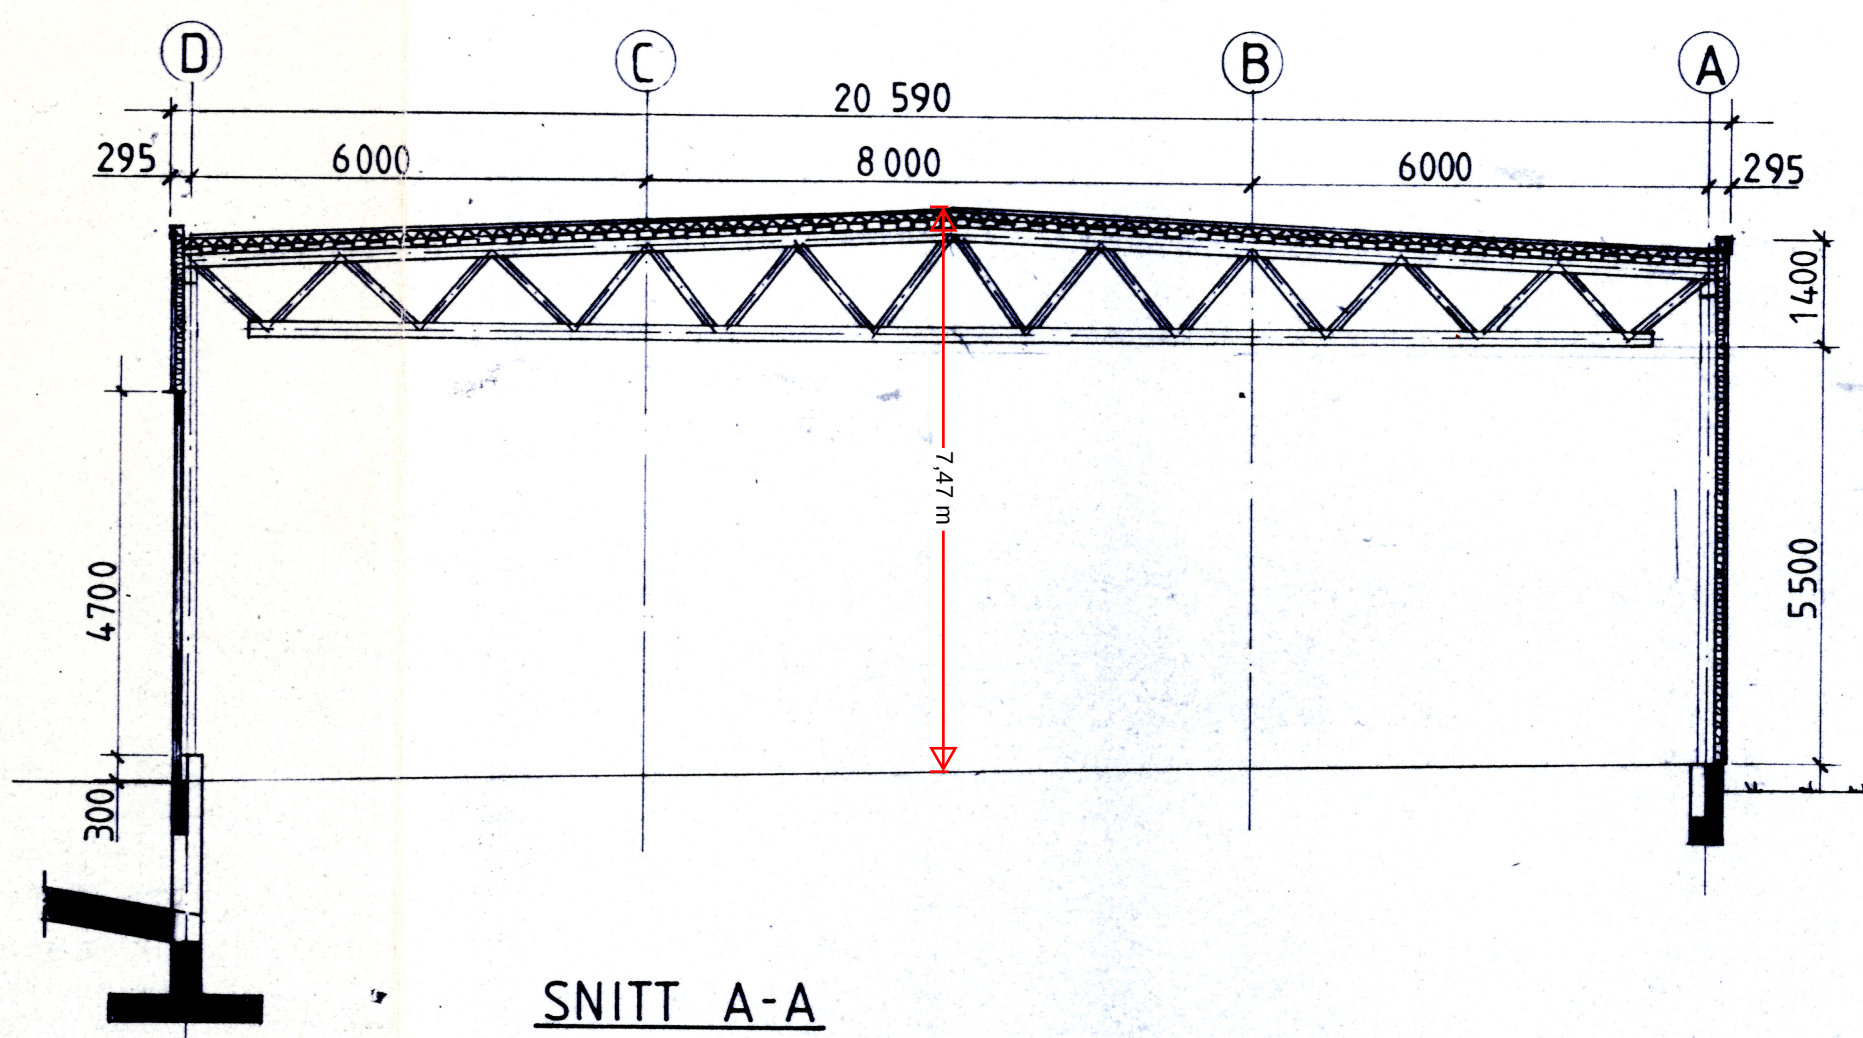
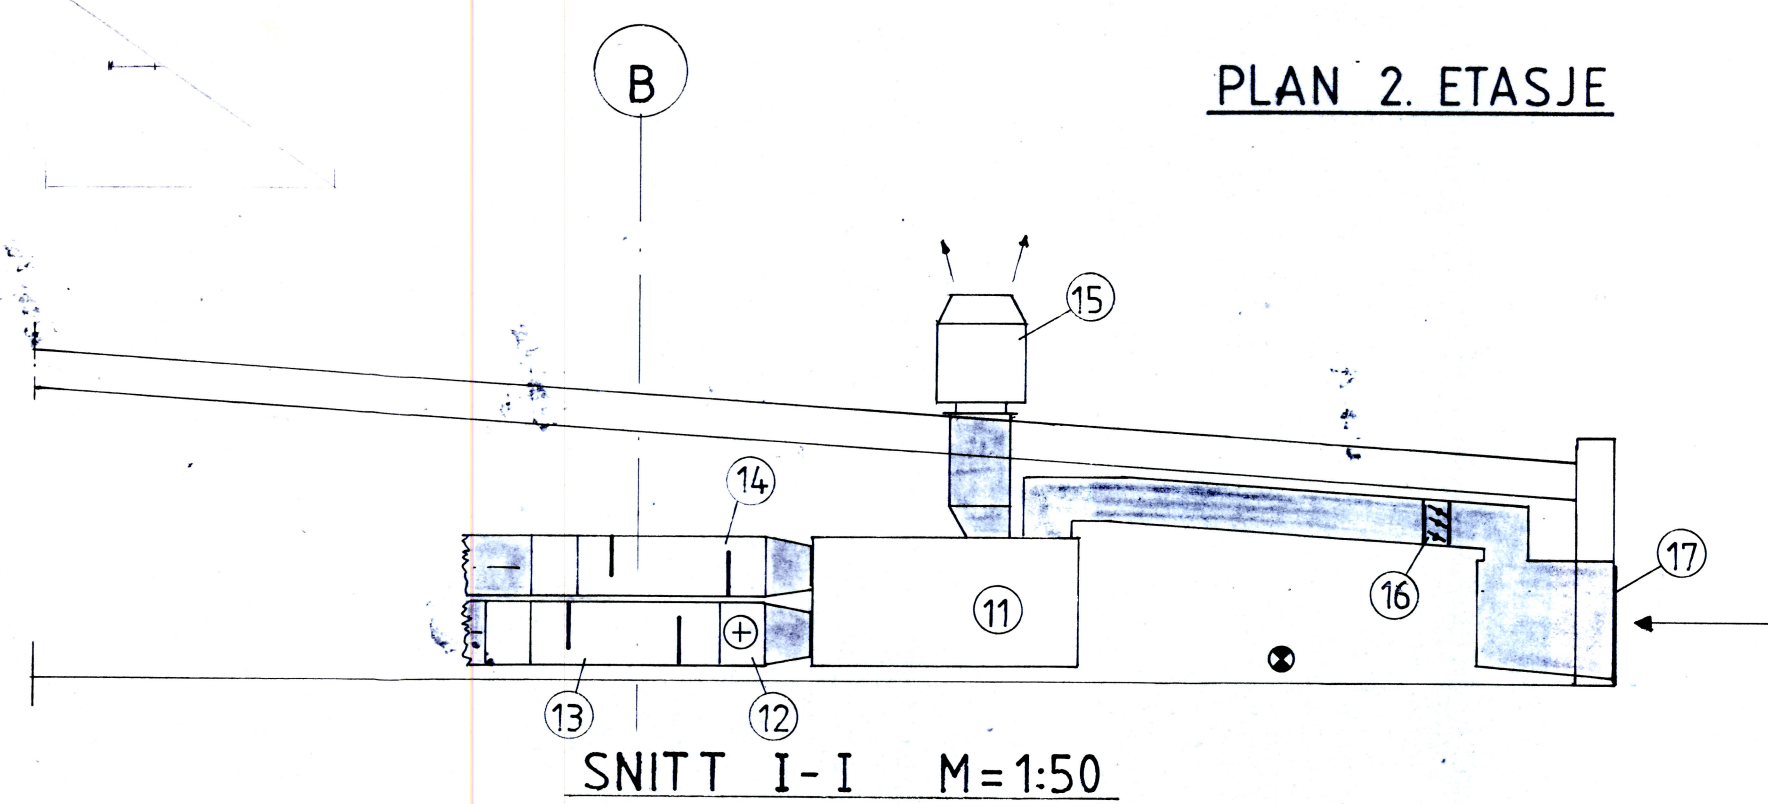
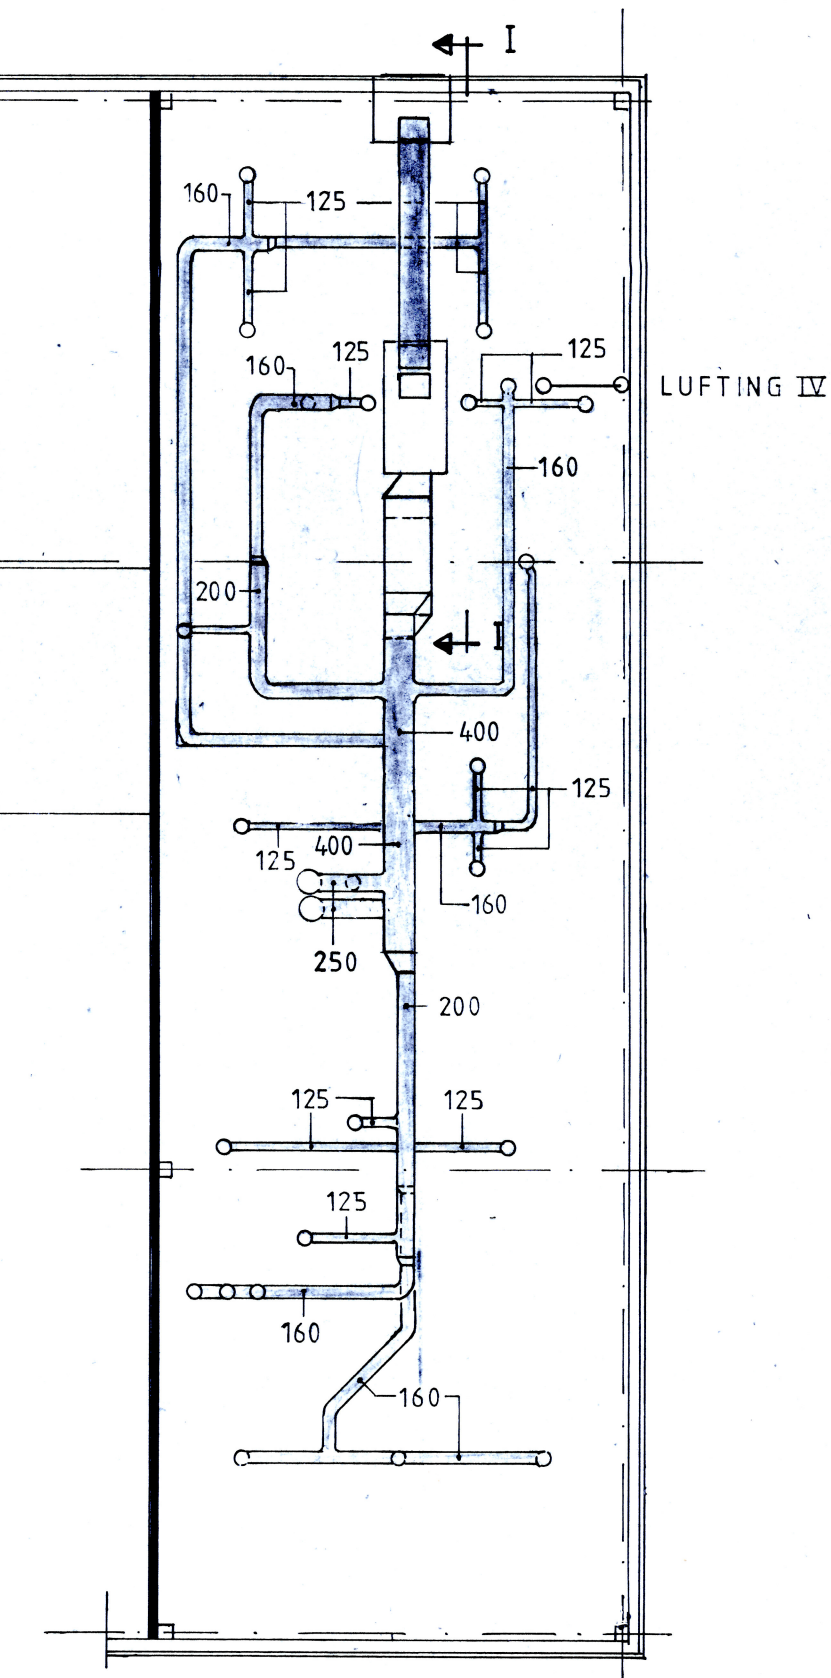
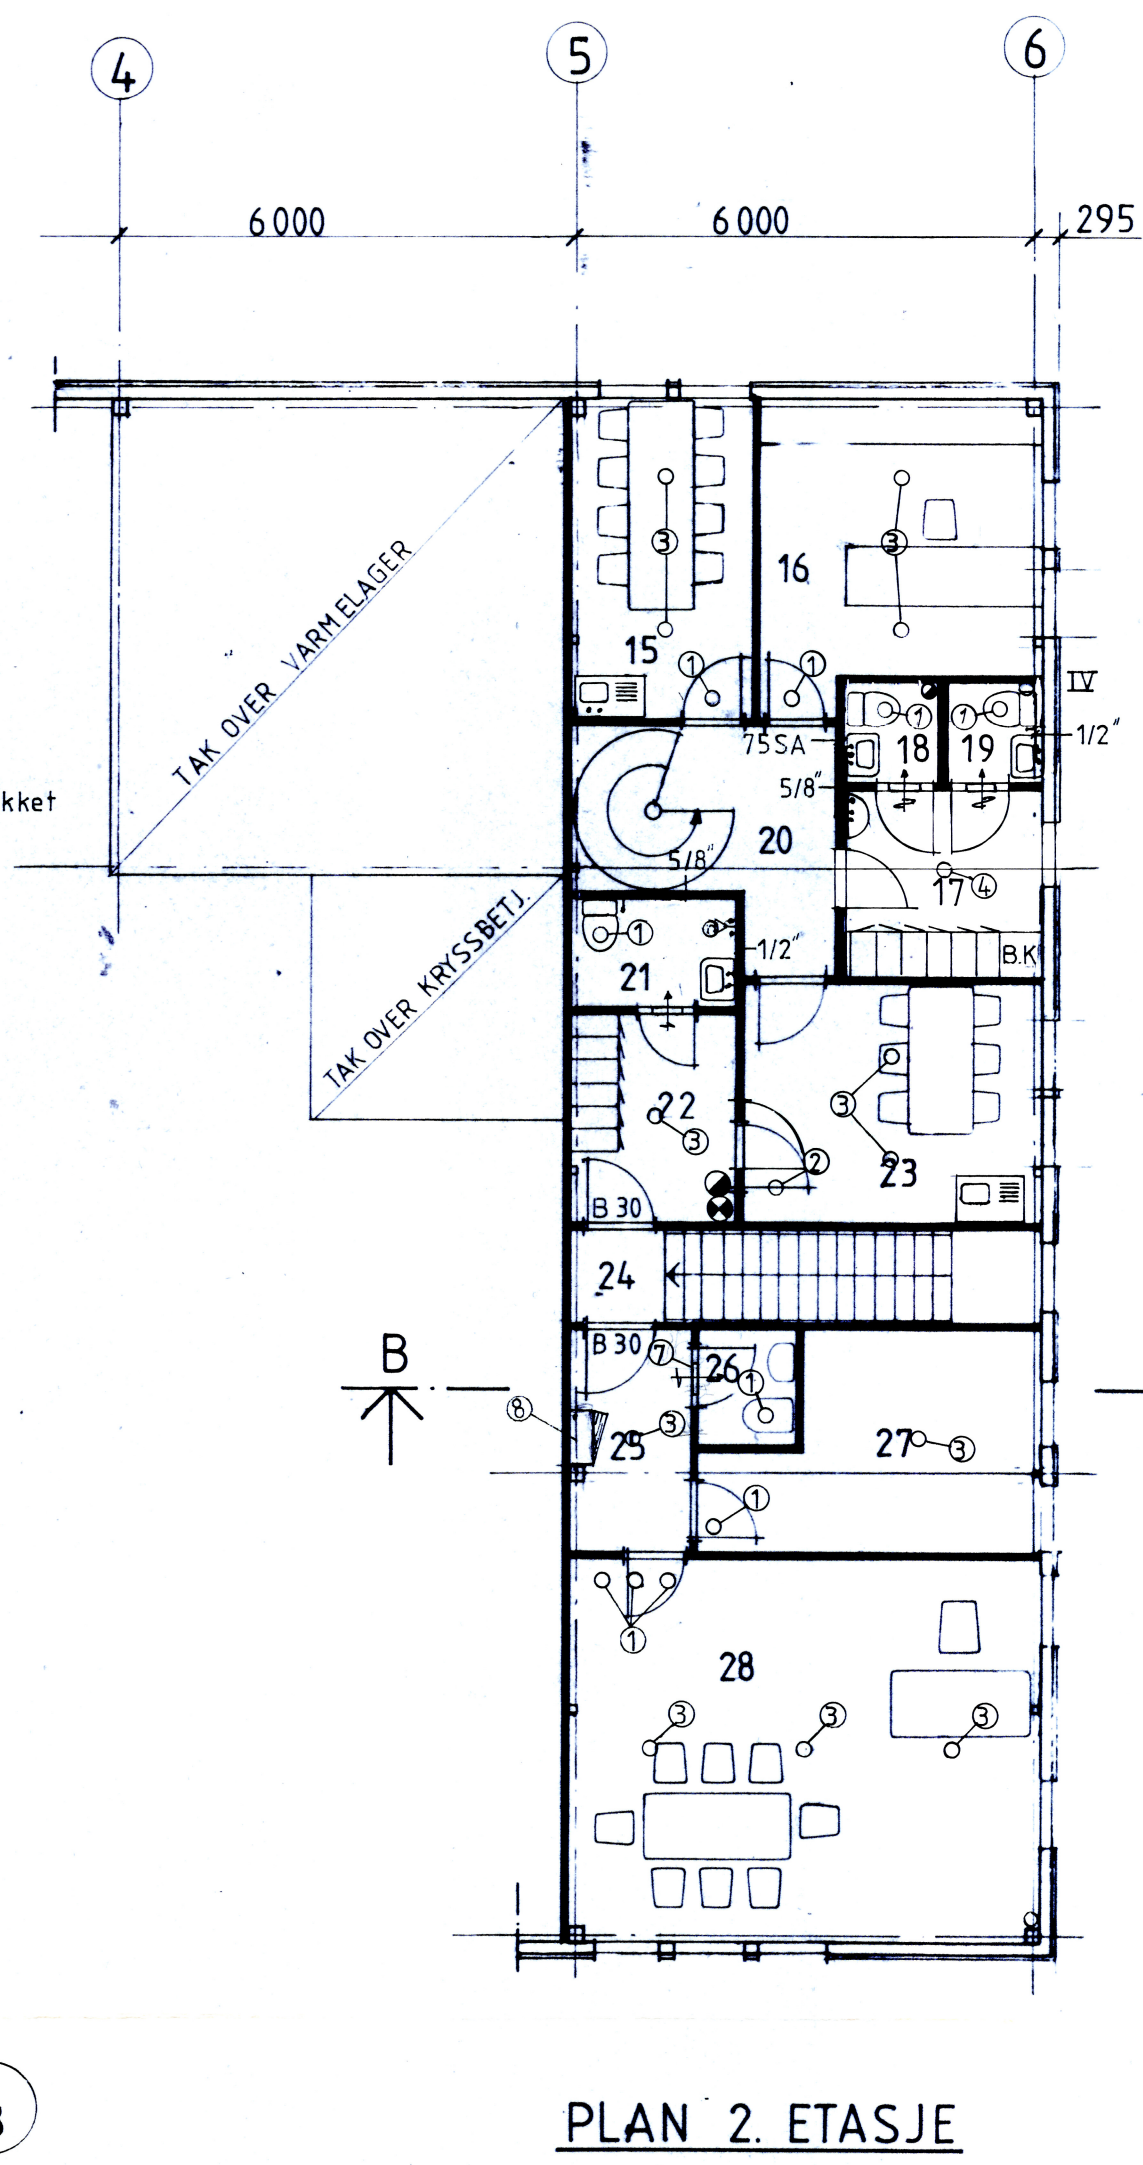


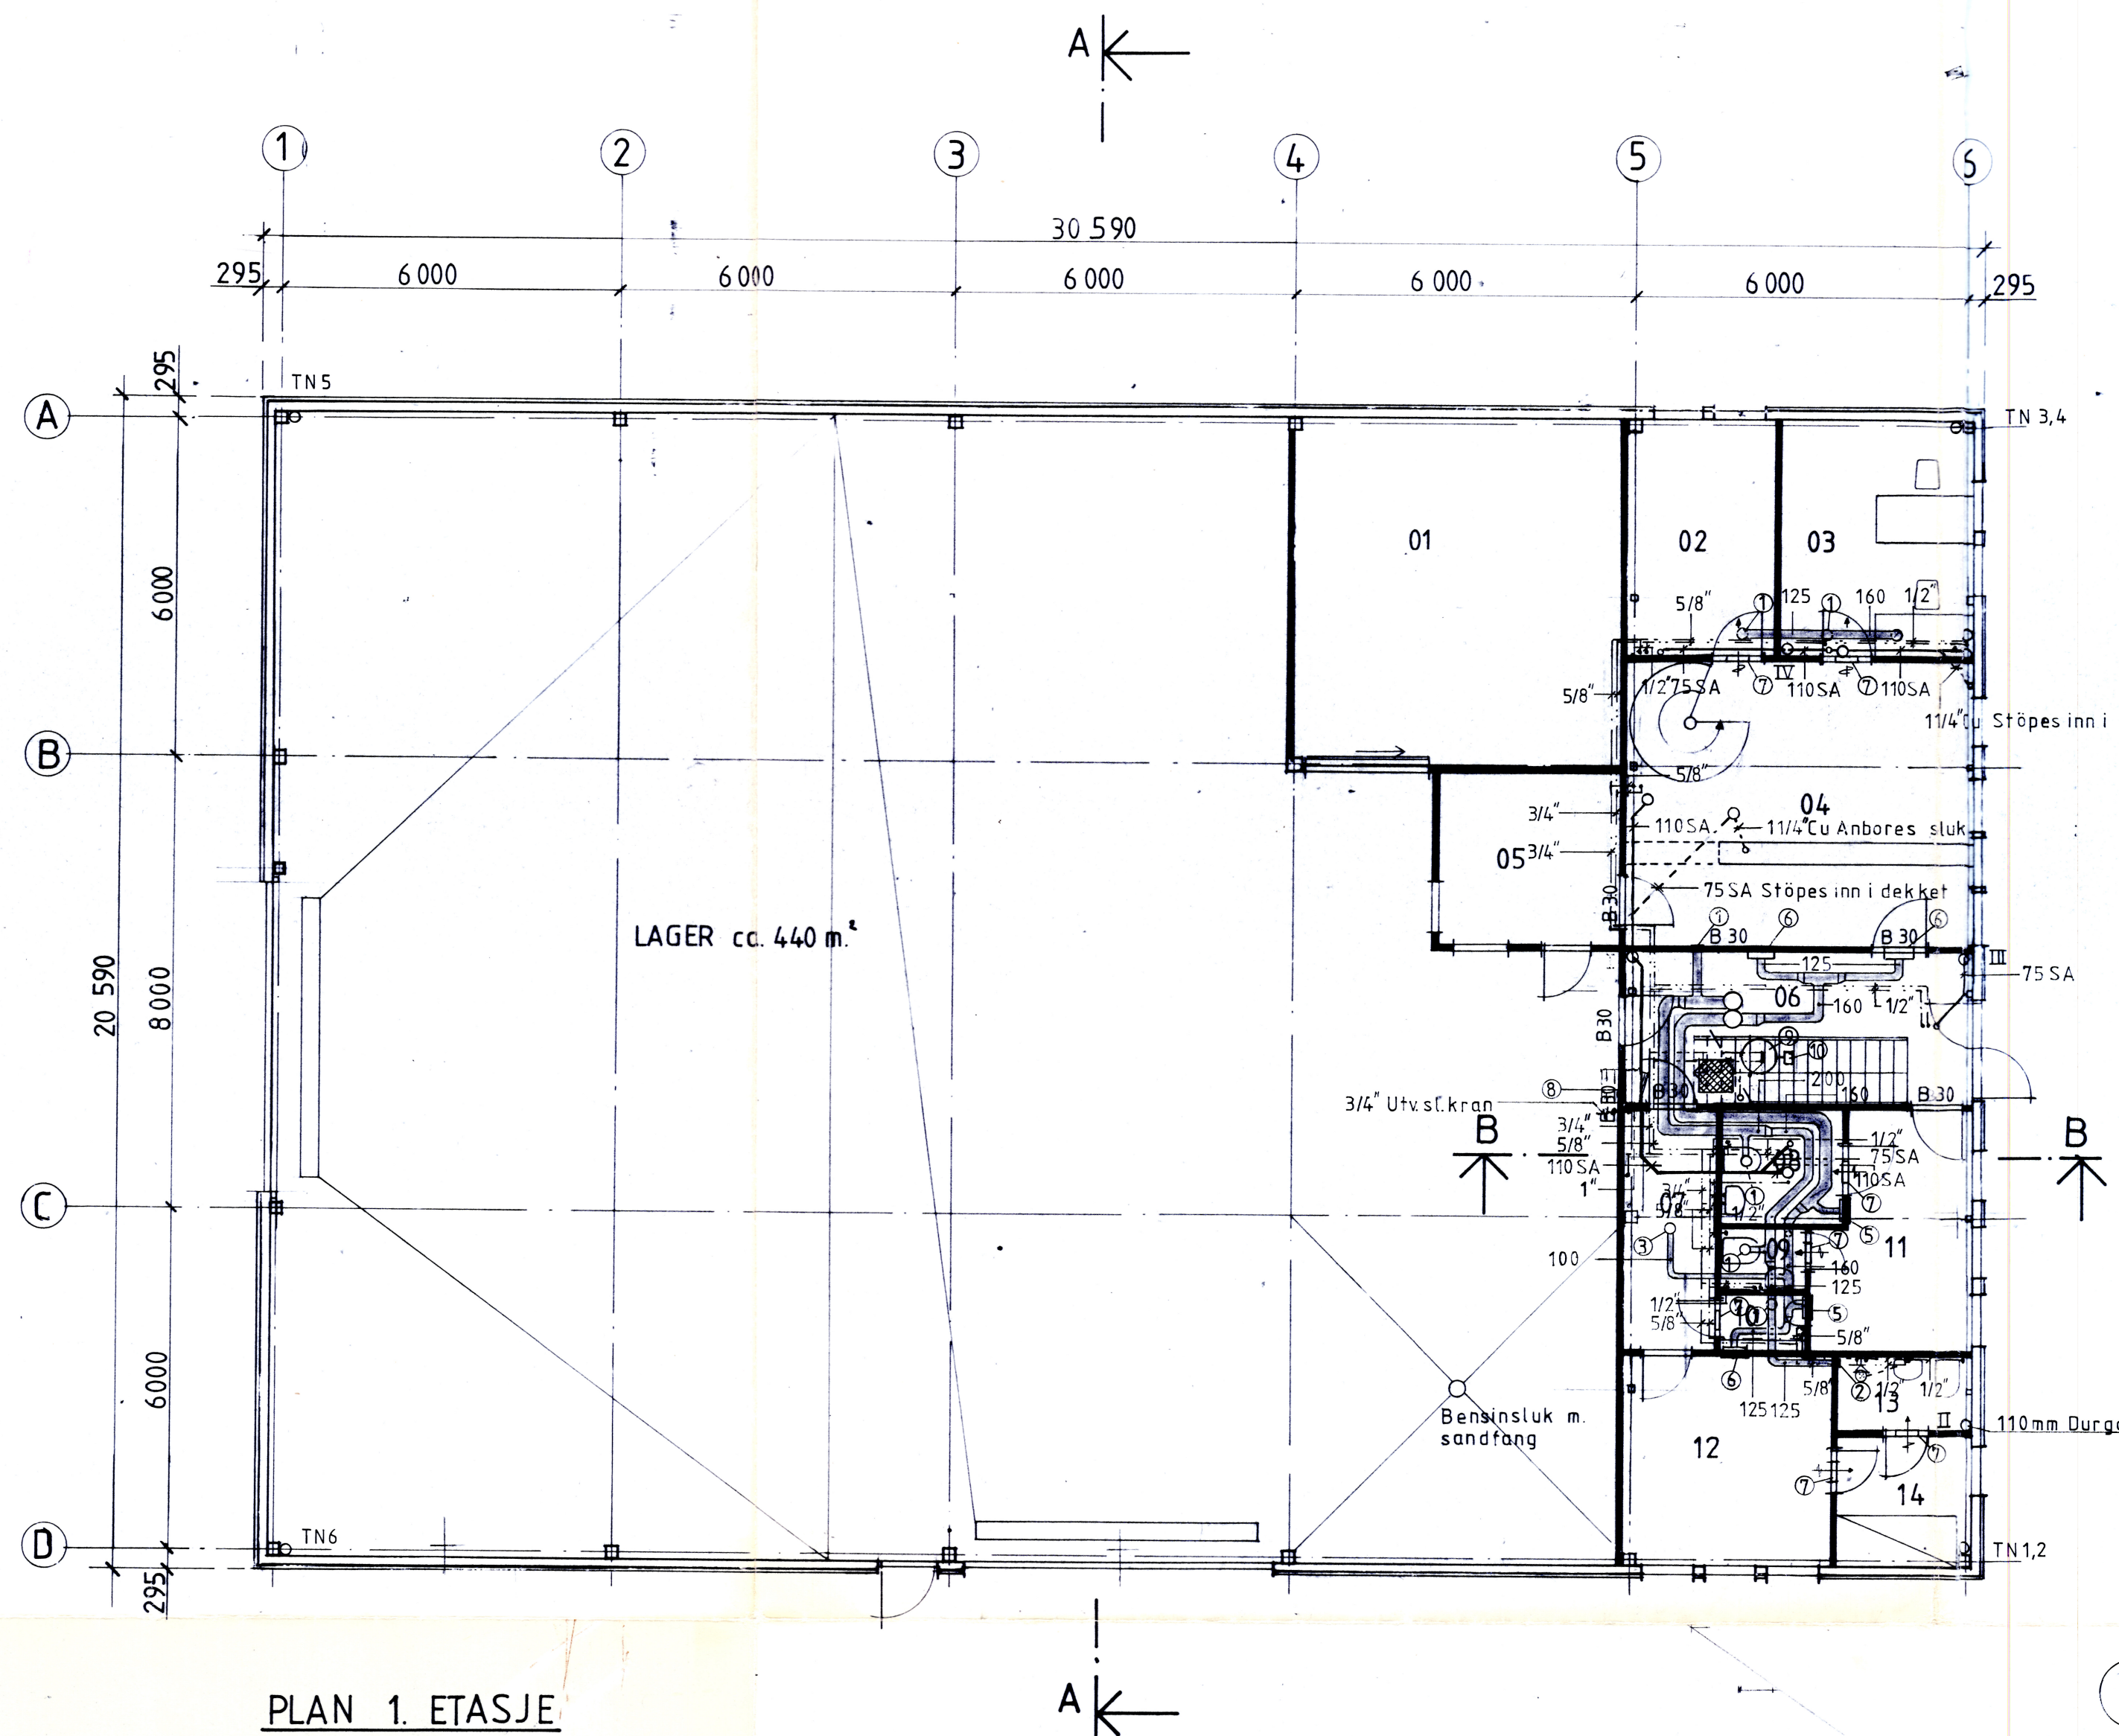

- ① KGB-1
- ② KGB-2
- ③ CIRCLELINE 100
- ④ CIRCLELINE 125
- ⑤ ABK 400 x 150
- ⑥ ABK 500 x 150
- ⑦ FAREX LT-LF 400 x 200
- ⑧ NO-HA TYPE 3 M/25m 3/4" SLANGE
- ⑨ BEREDER
- ⑩ EKSPANSJONSKAR M/SIKKERHETSVENTILER
- ⑪ AGGREGAT TYPE COVENT LVA 080
- ⑫ EL. VARMEBATTERI
- ⑬ LYDFELLE PG 20/10 600 x 400 x 1240
- ⑭ LYDFELLE PG 20/10 600 x 400 x 1240
- ⑮ TAKHATT TYPE EYBA -040
- ⑯ MOTORSTYRT SPJELD
- ⑰ YTTERVEGGRIST FAREX ALUX 800 x 800

REV.	DATO	REVIDERINGEN GJELDER	SIGN.
TRAFIKKHAVNELAGER I VARDØ			DATO: 05.11.08 SAKSBEHANDLER:
VVS ANLEGG, PLAN OG SNITT			TEGNER: MÅLESTOKK: 1:100 TEGN. NR. 1008-3 REV.
SIVILINGENIØR ASBJØRN SLETTEN RÅDGIVENDE INGENIØRER I VVS-TEKNIKK M.N.I.F. M.R.I.F. TROMSØ VADSØ ALTA SORTLAND POSTBOKS 349 TELEFON (085) • 86 070 POSTBOKS 50 TELEFON (085) • 51 702 POSTBOKS 137 TELEFON (084) • 34 267 POSTBOKS 277 TELEFON (088) • 21 705			