


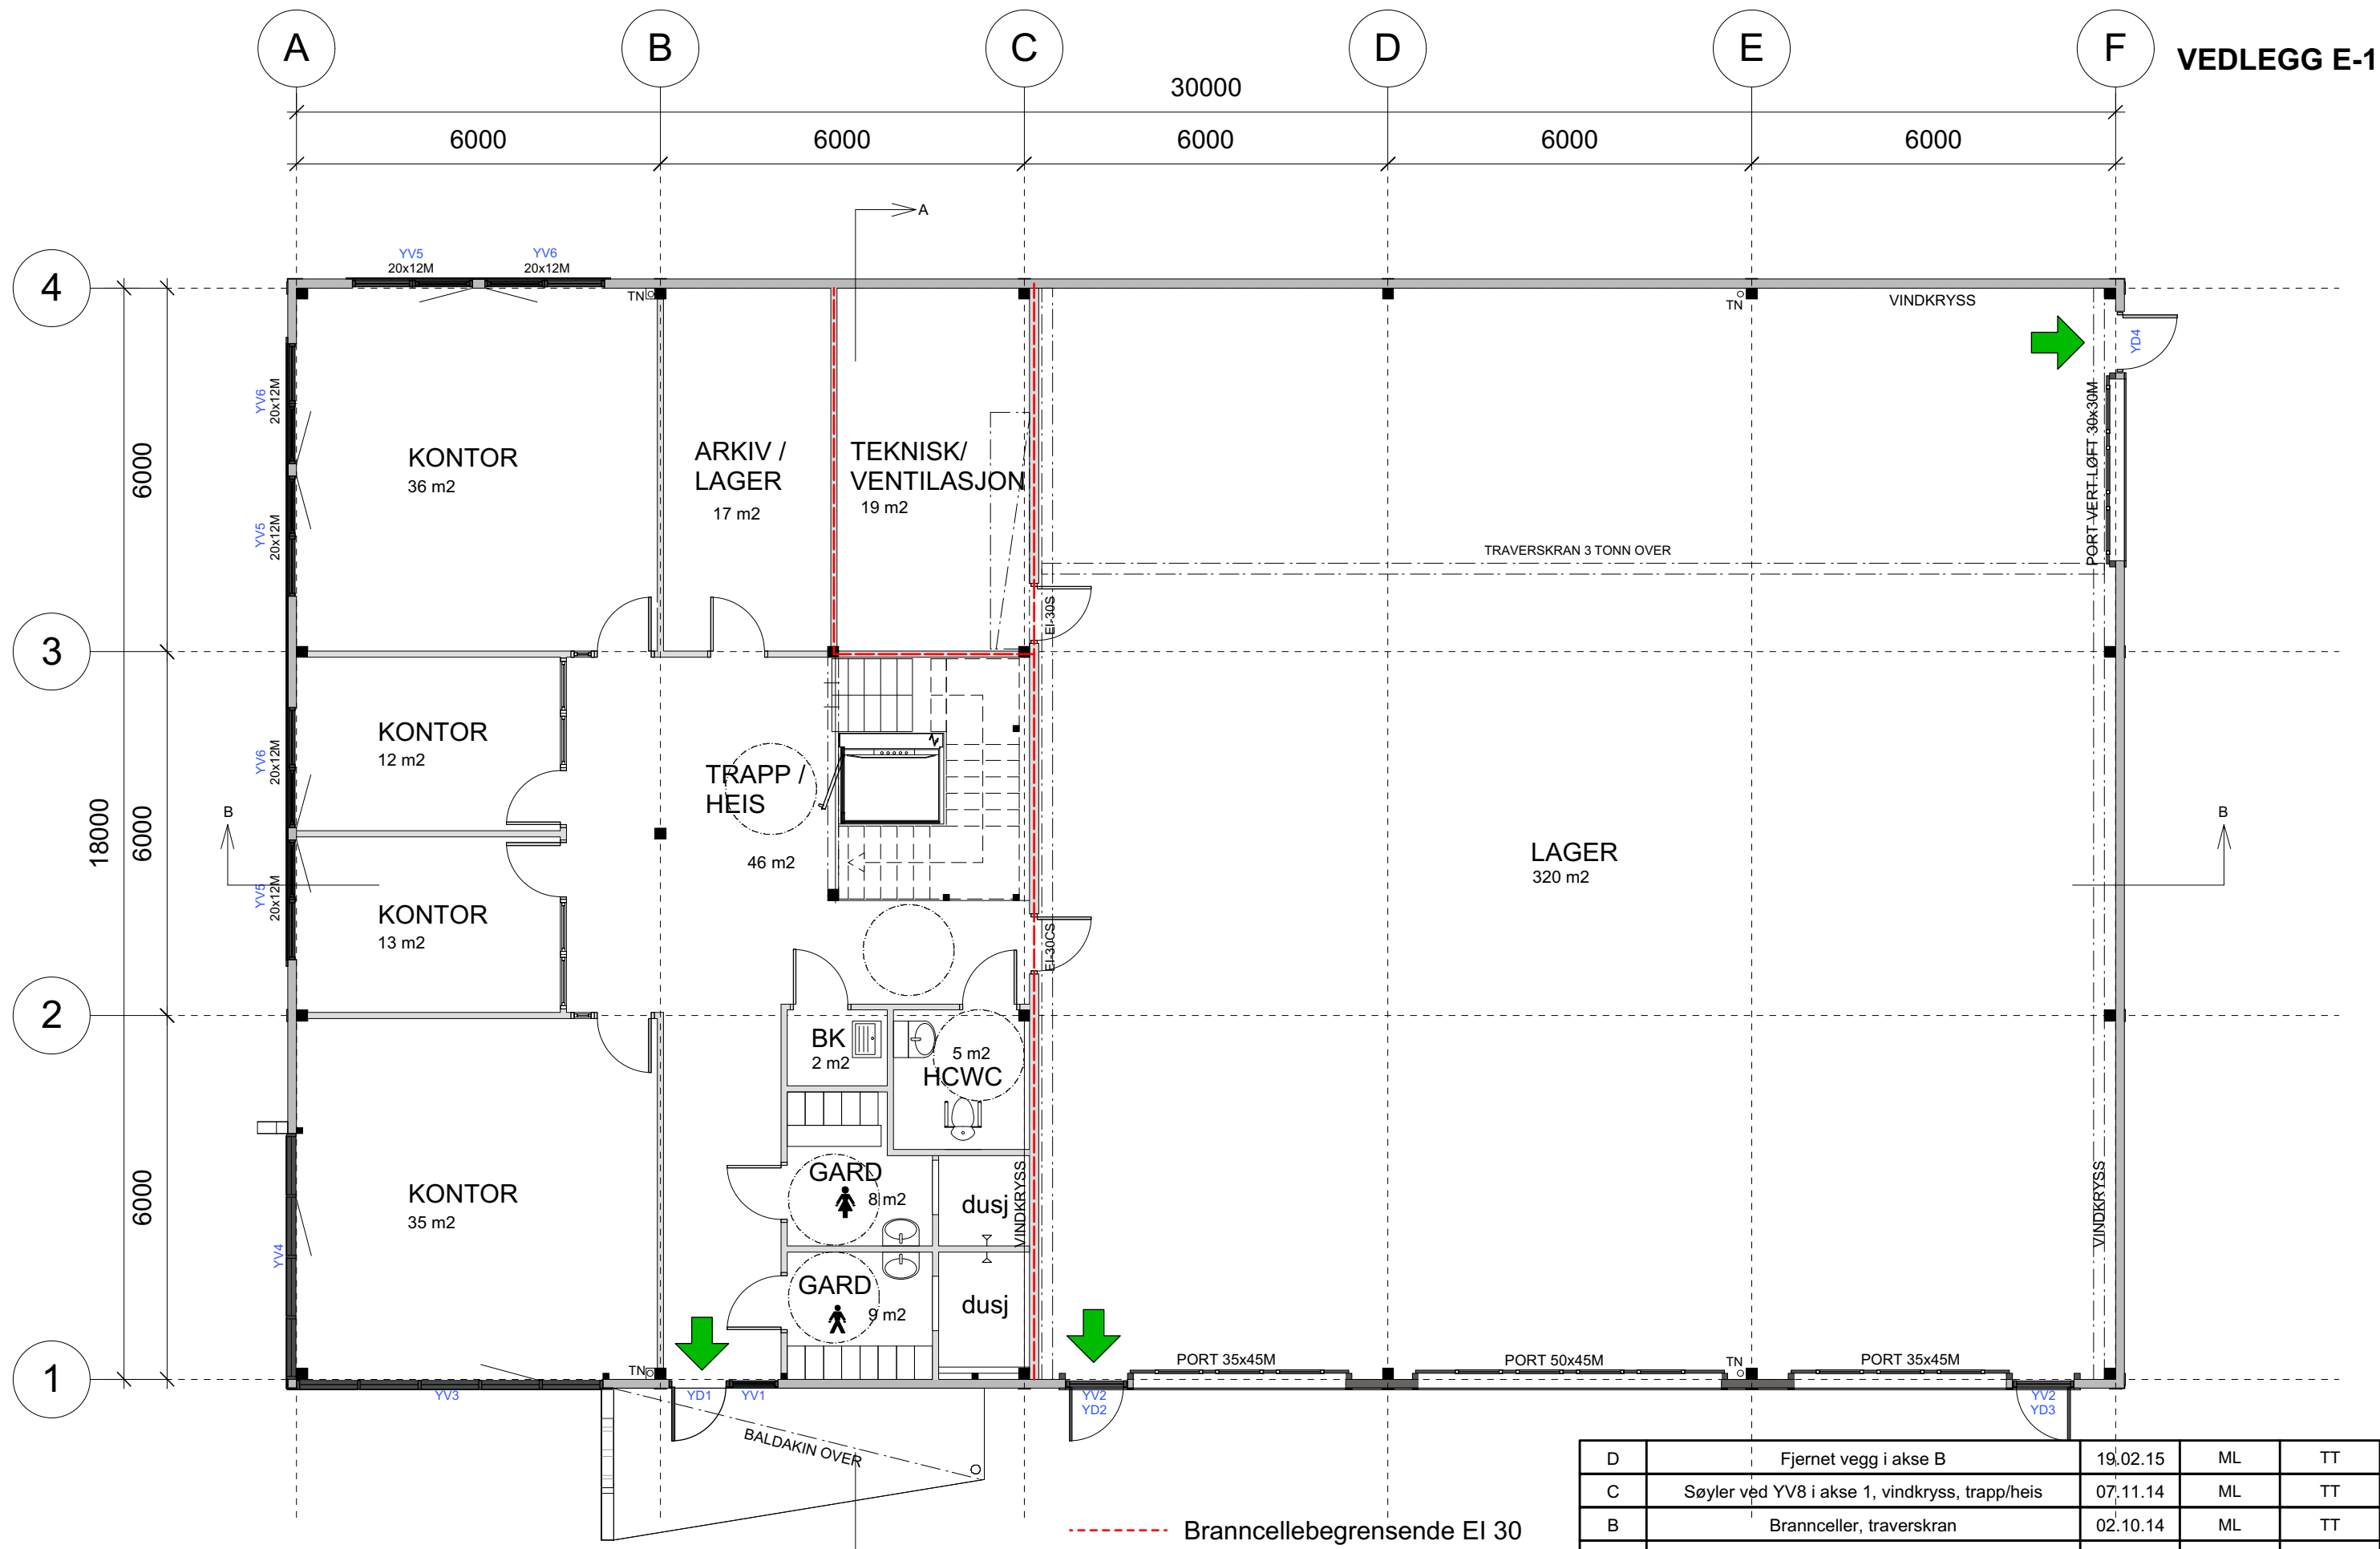

D	Fjernet vegg i akse B	19.02.15	ML	TT
C	Søyler ved YV8 i akse 1, vindkryss, trapp/heis	07.11.14	ML	TT
B	Brannceller, traverskran	02.10.14	ML	TT
A	Vindkryss	08.07.14	ML	TT
		19.05.14	ML	TT
		1:100	1D	
		1422		
		1422-1D		