


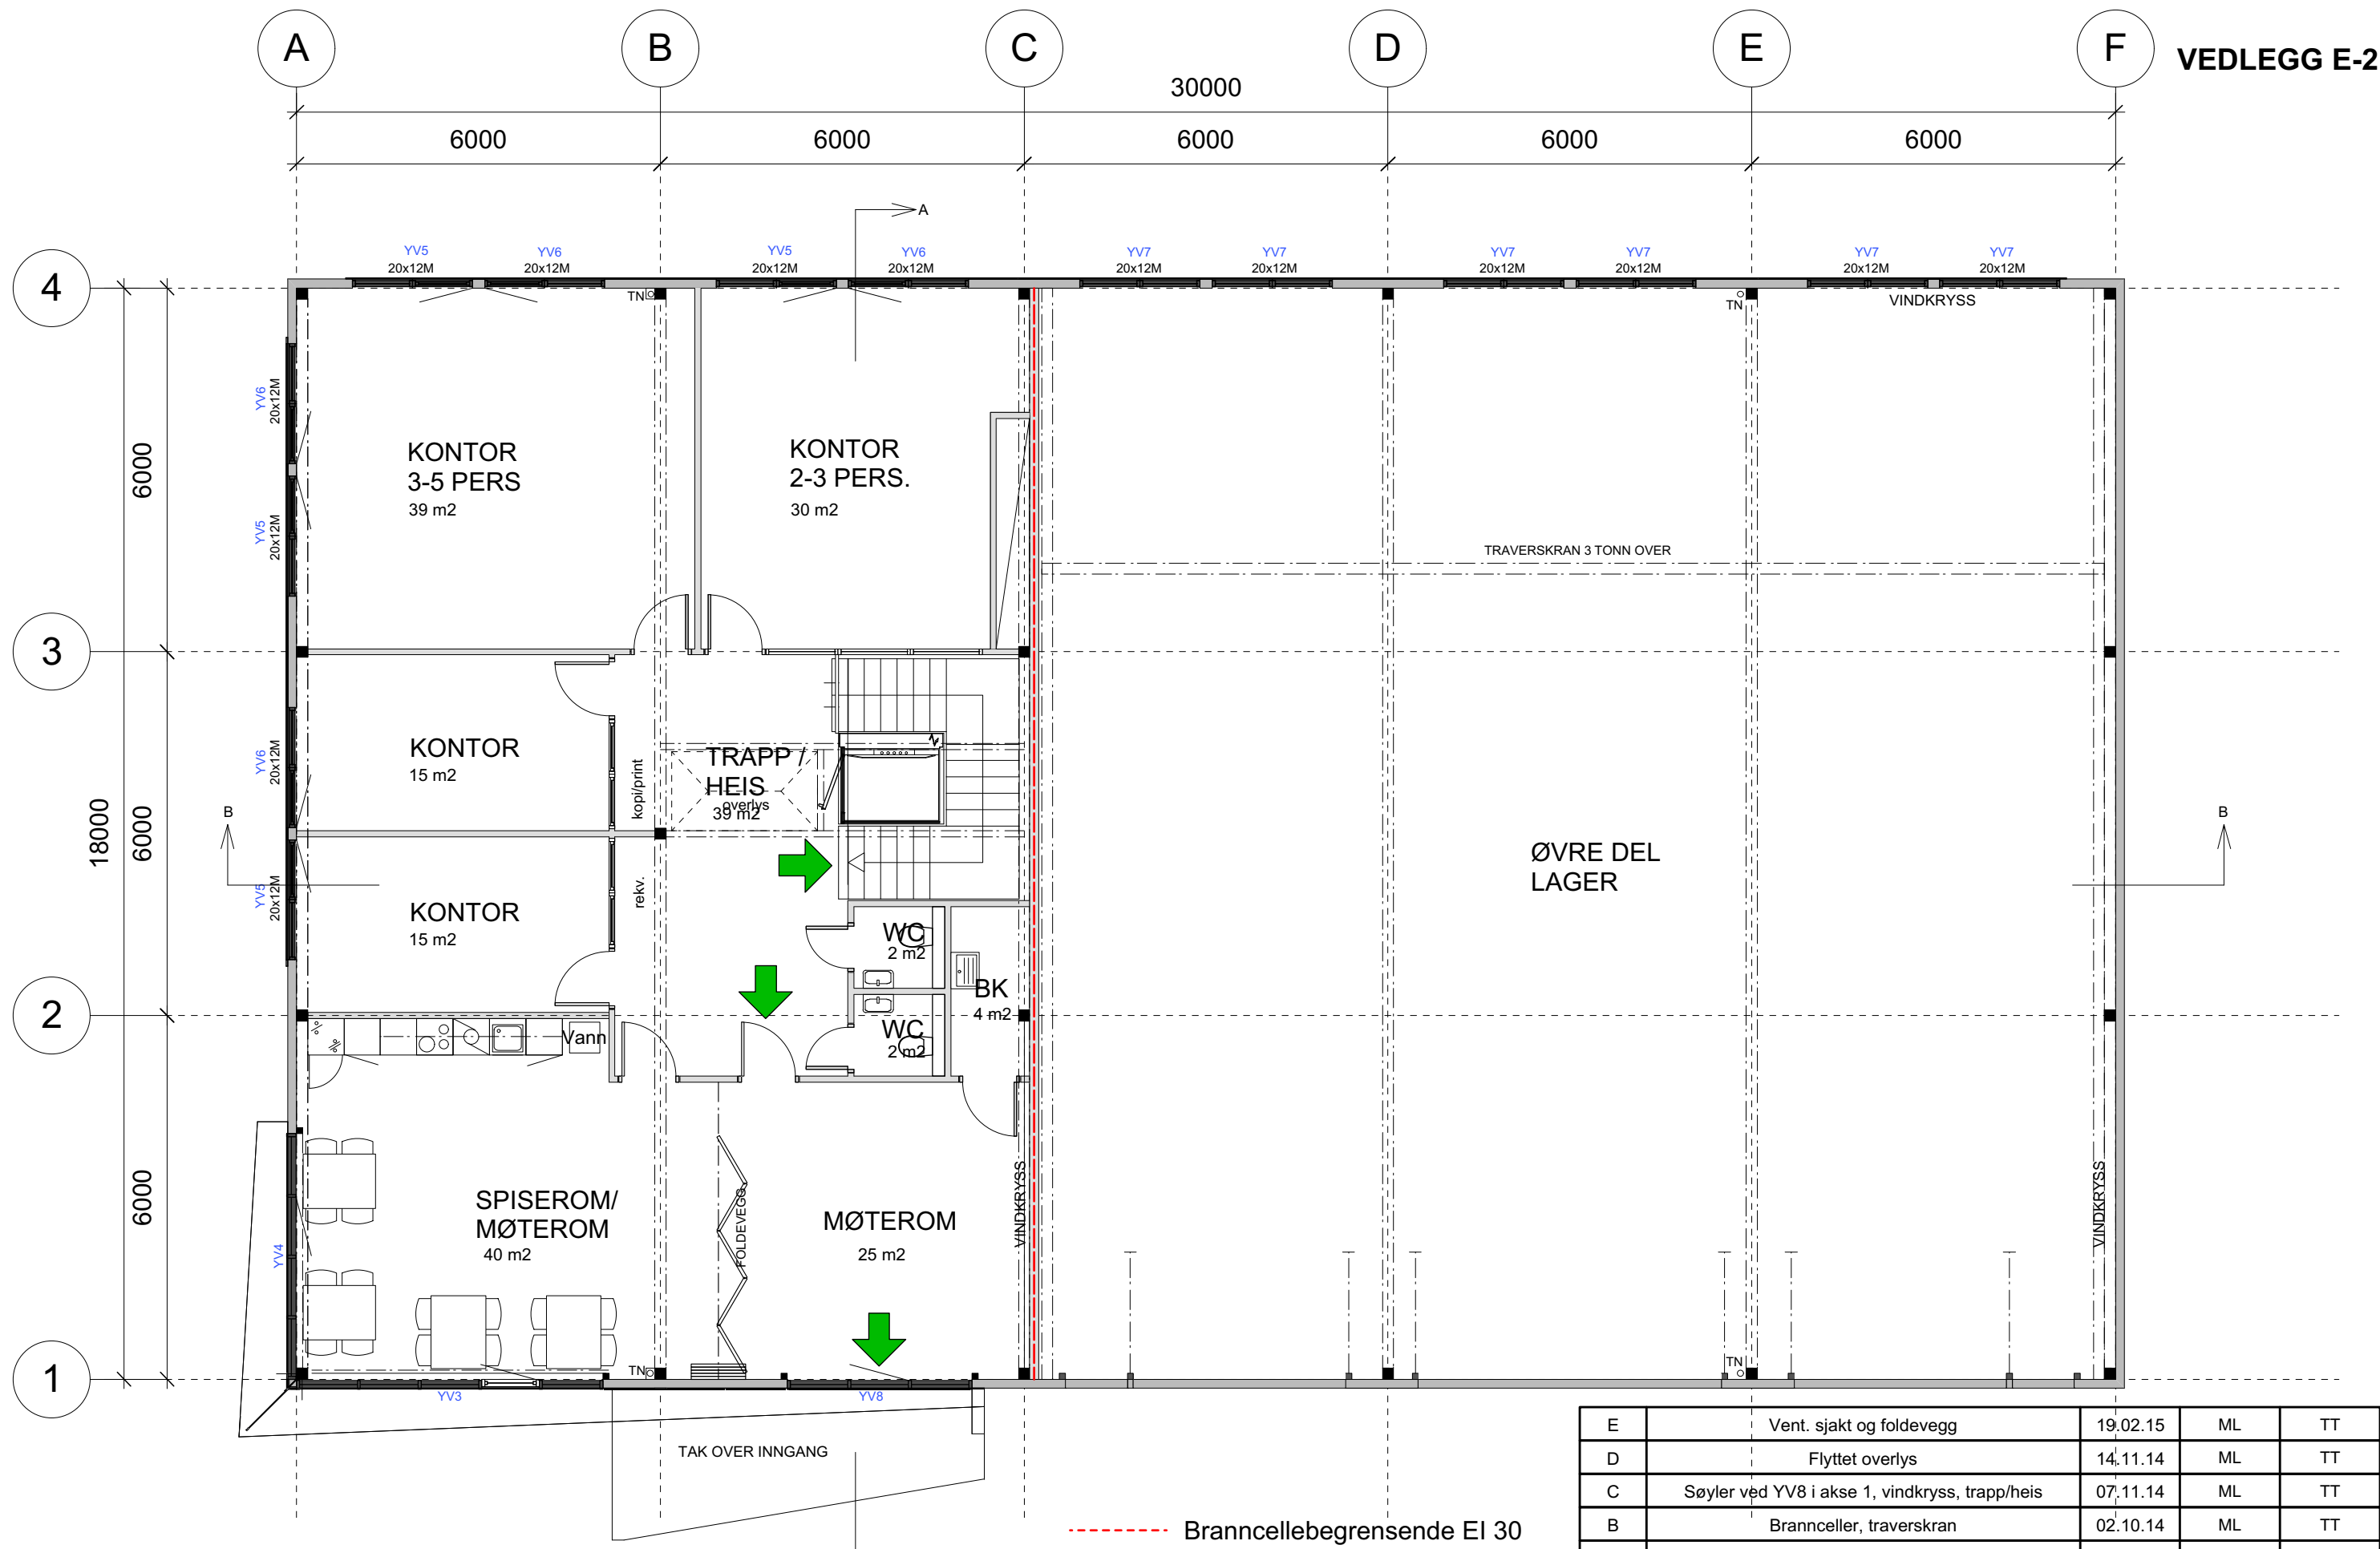

E	Vent. sjakt og foldevegg	19.02.15	ML	TT
D	Flyttet overlys	14.11.14	ML	TT
C	Søyler ved YV8 i akse 1, vindkryss, trapp/heis	07.11.14	ML	TT
B	Brannceller, traverskran	02.10.14	ML	TT
A	Vindkryss	08.07.14	ML	TT
		19.05.14	ML	TT
		1:100	2E	
		1422		
		1422-2E		