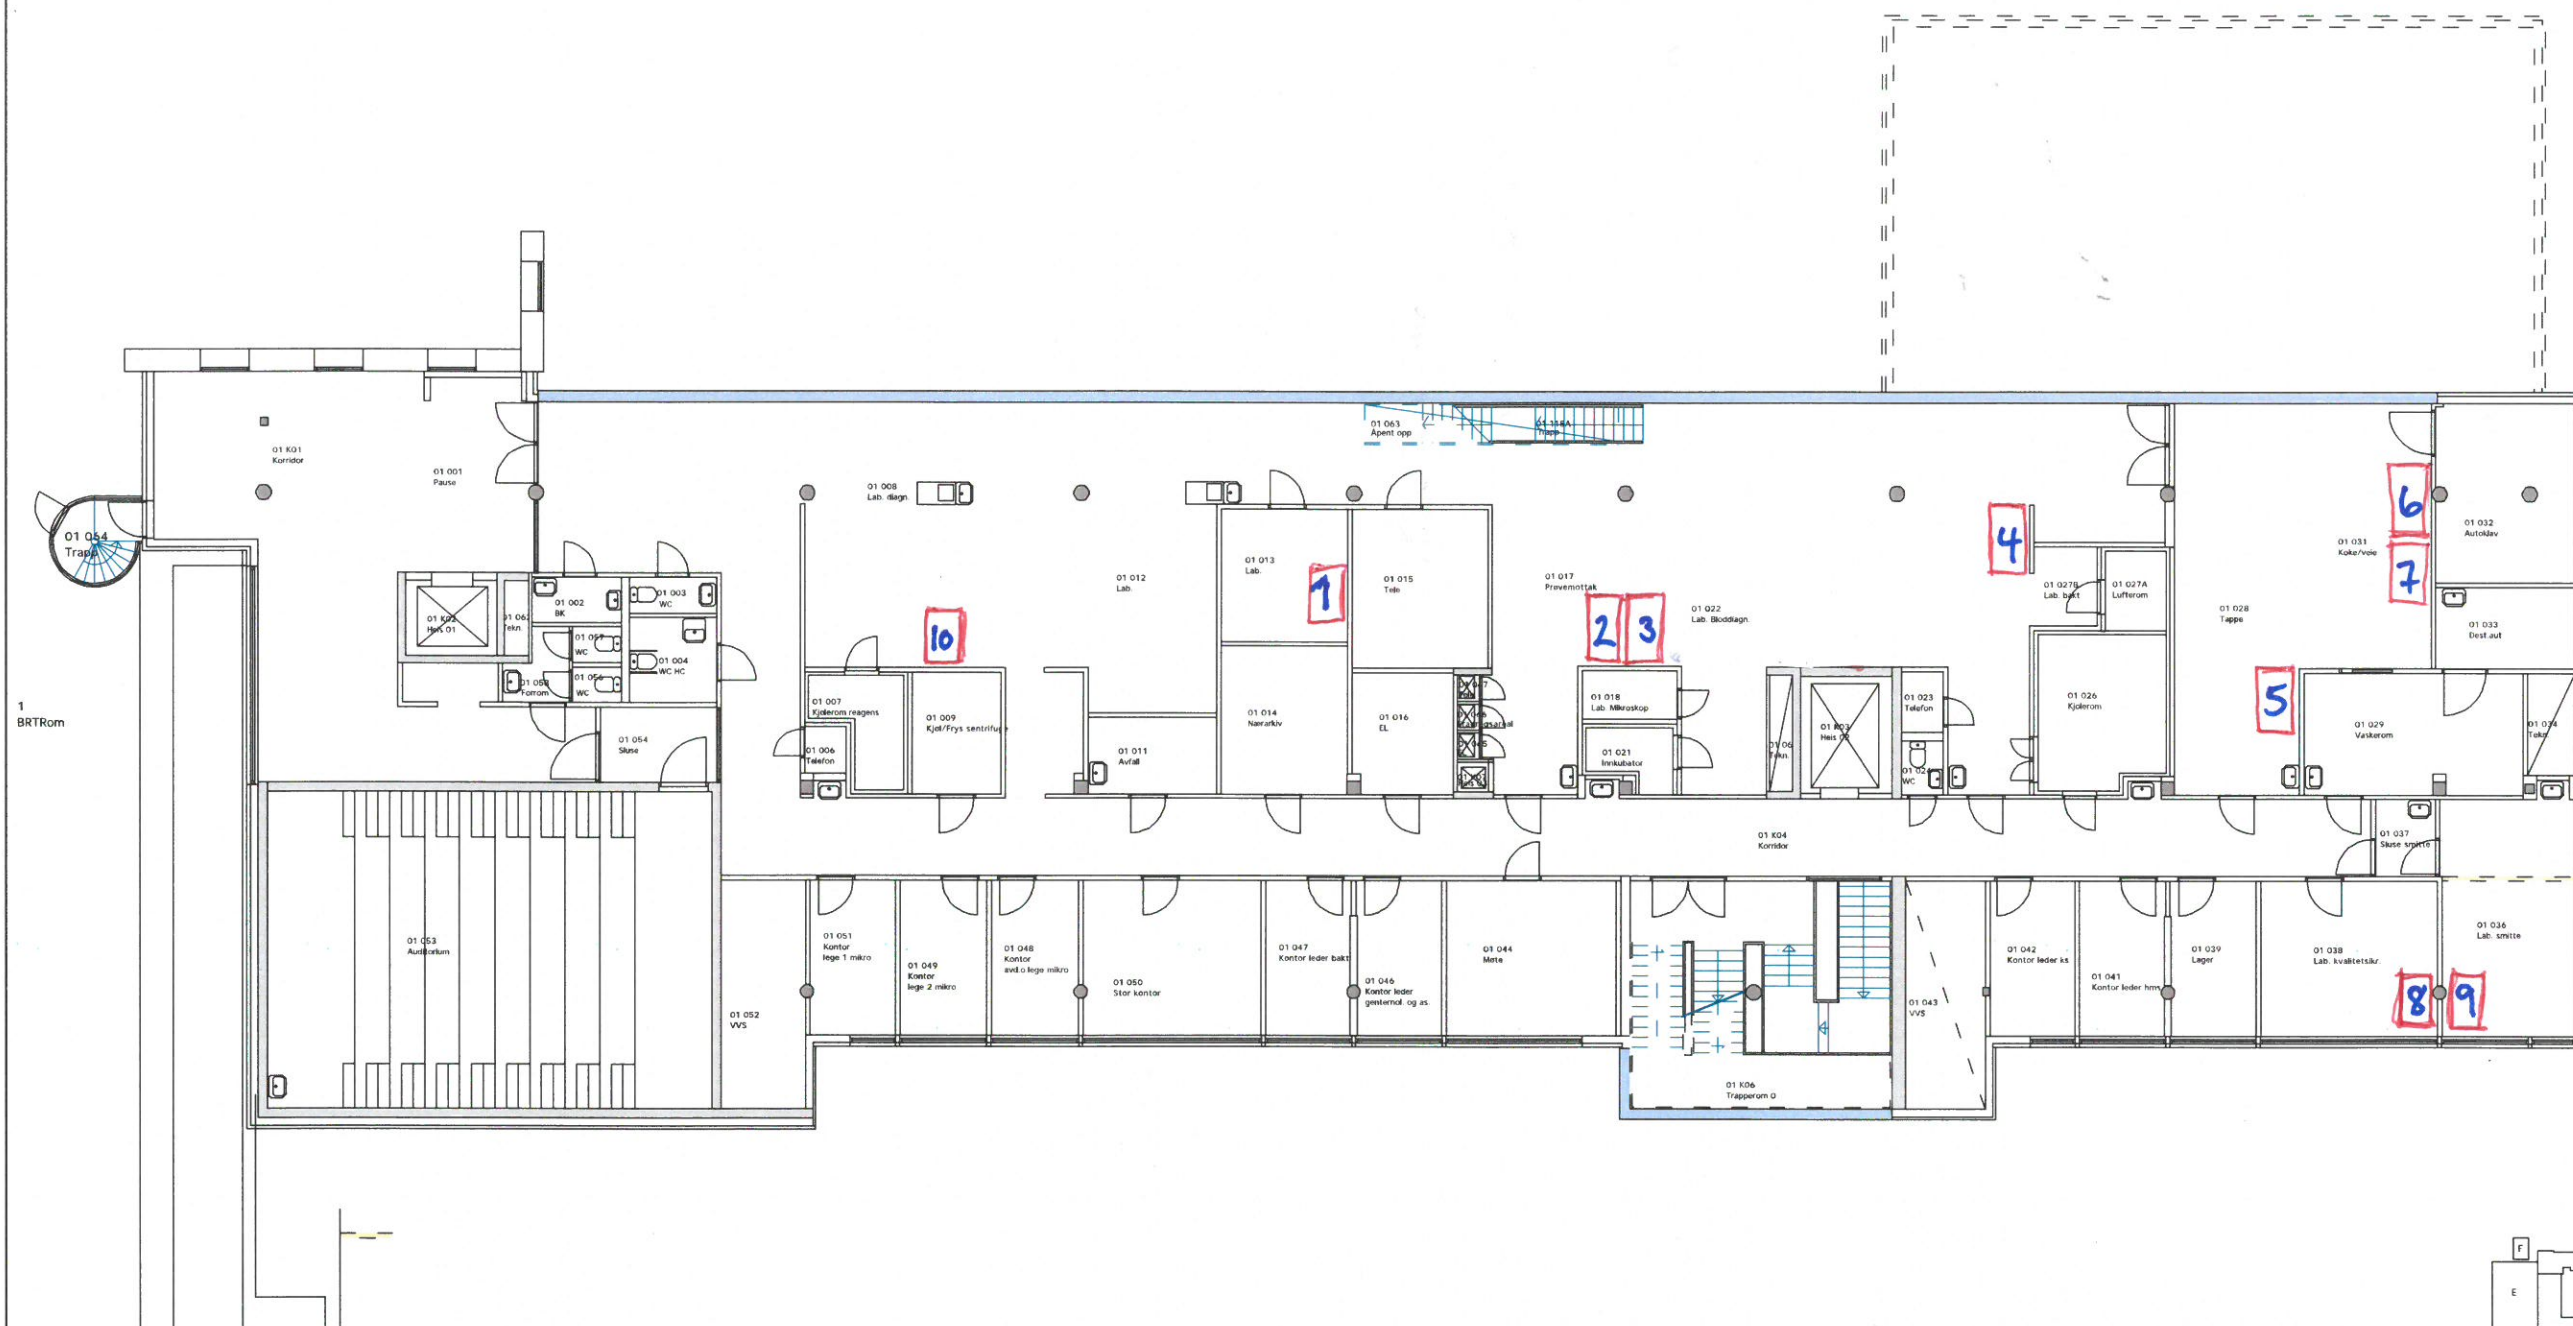


Sak: NORDLAND SENTRALSYPKEHUS	Dato: 29.09.06	Målestokk: 1:200
Tegning: PLAN FLØY O, 1.ET.	Inst-bygg.nr: 3101-	Redigert av: KC