


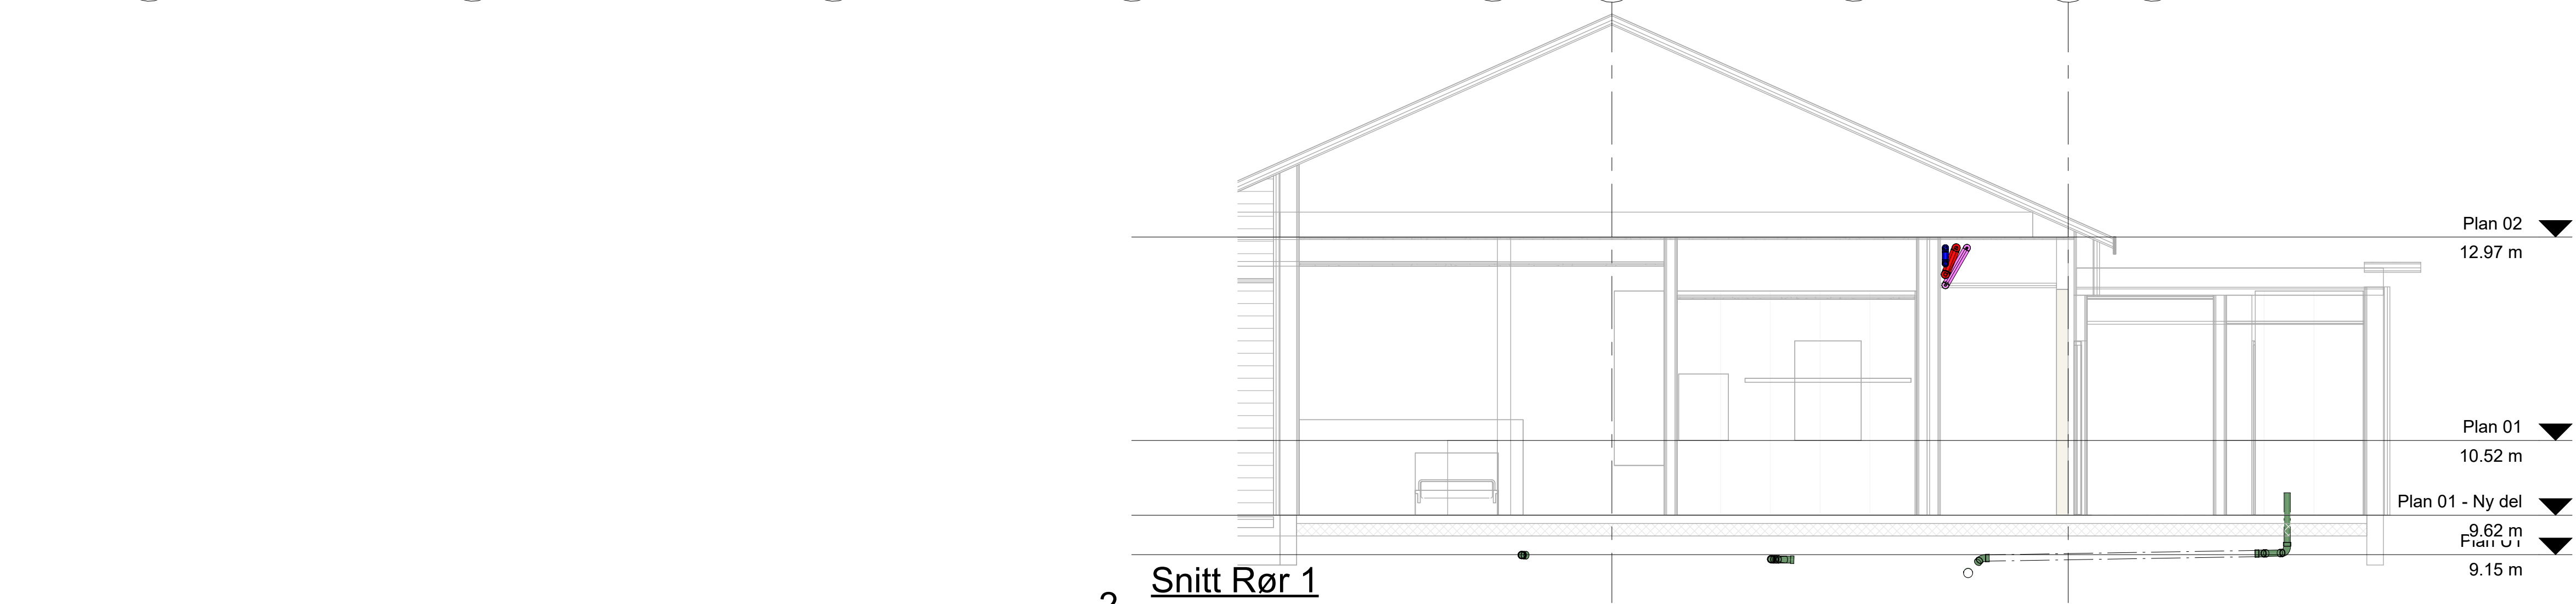

2 **Snitt Rør 1**
1 : 50

INDEX		DATO		REVISJON		TEGN		KONT	
BA-boliger Sula									
Oppdragsgiver: Sula Kommune									
				Breivika Industriveg 35B 6018 Ålesund (+47) 70 11 58 80 kontakt@riksheim.no					
Fase:				Tegnet:			Kontroll:		
ANBUDSTEGNING				AJ			KEE		
Prosjektnummer RV:			Dato:		Målestokk:		Format:		
202602600			14.09.2026		1:50		A1		
Tittel:									
PLAN 1.ETG Røranlegg - Del 1									
Tegningsnummer:							Rev.:		Status:
01-V-300-20-001									-