



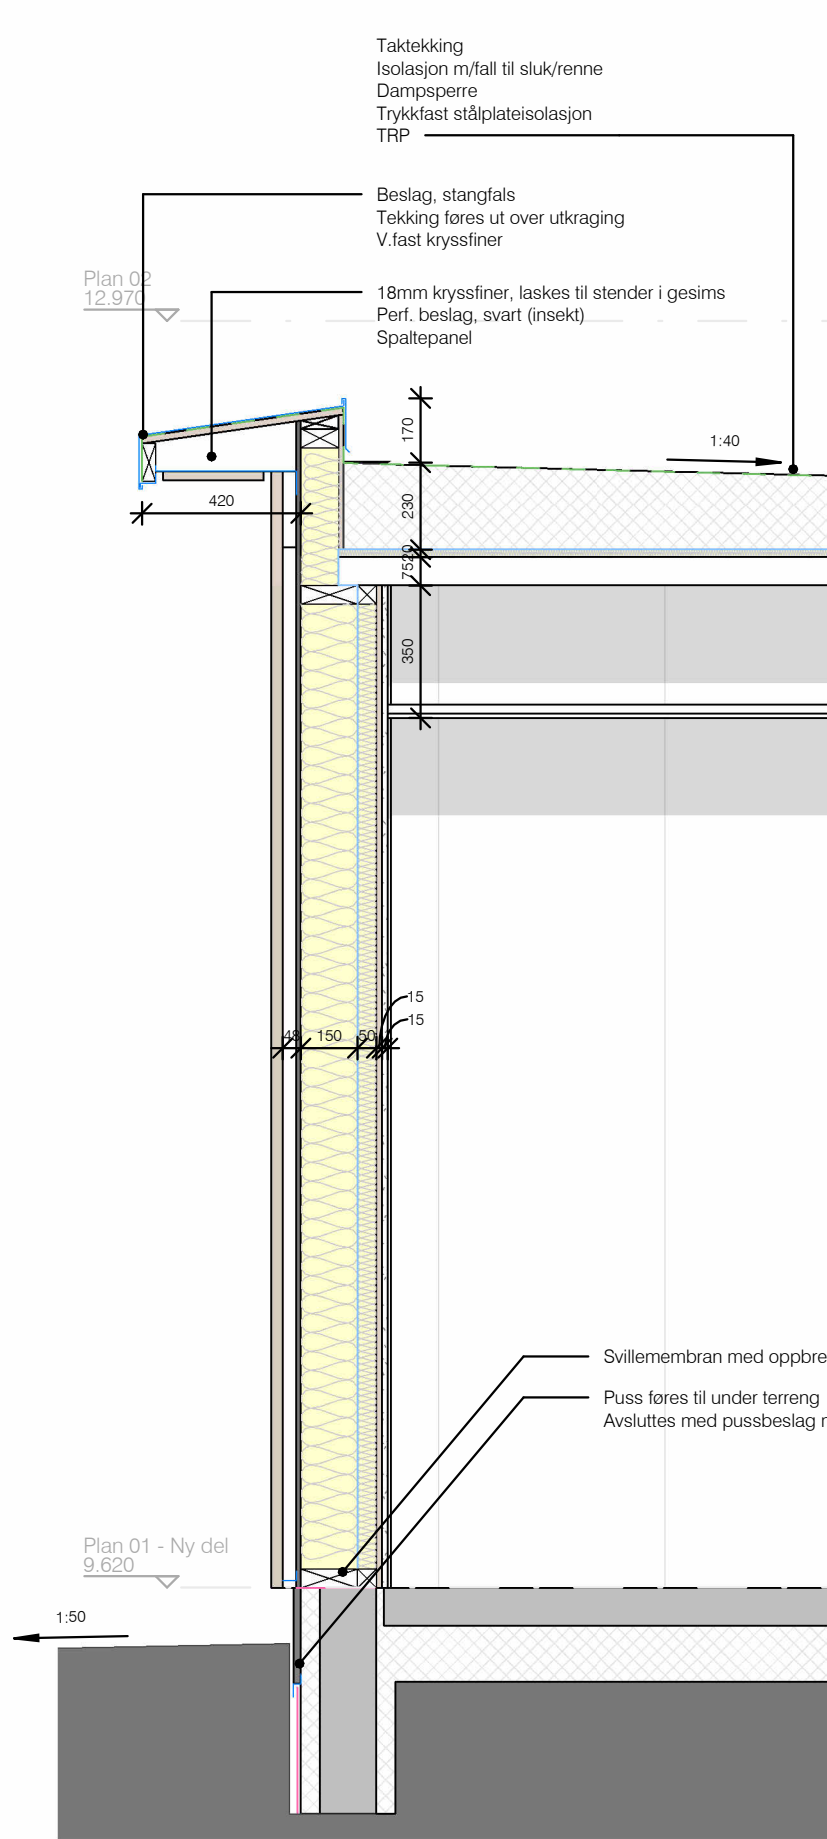


Prinsippsnitt - vest - 1 : 20

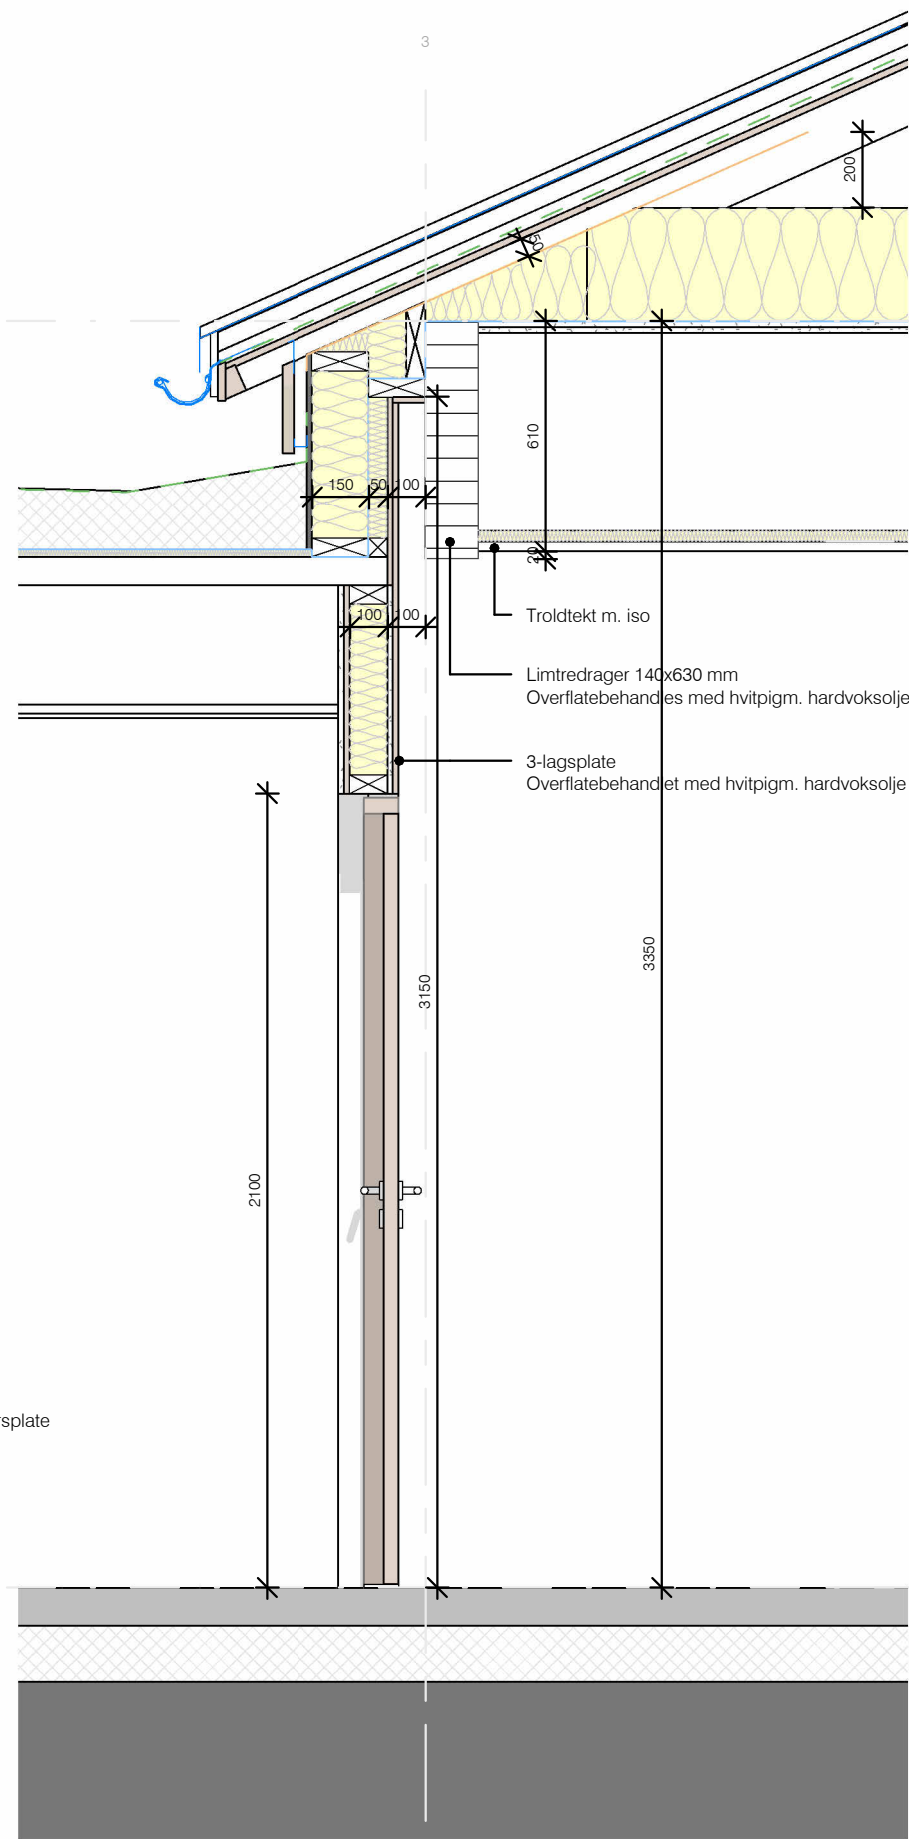

Prinsippsnitt

1 : 20

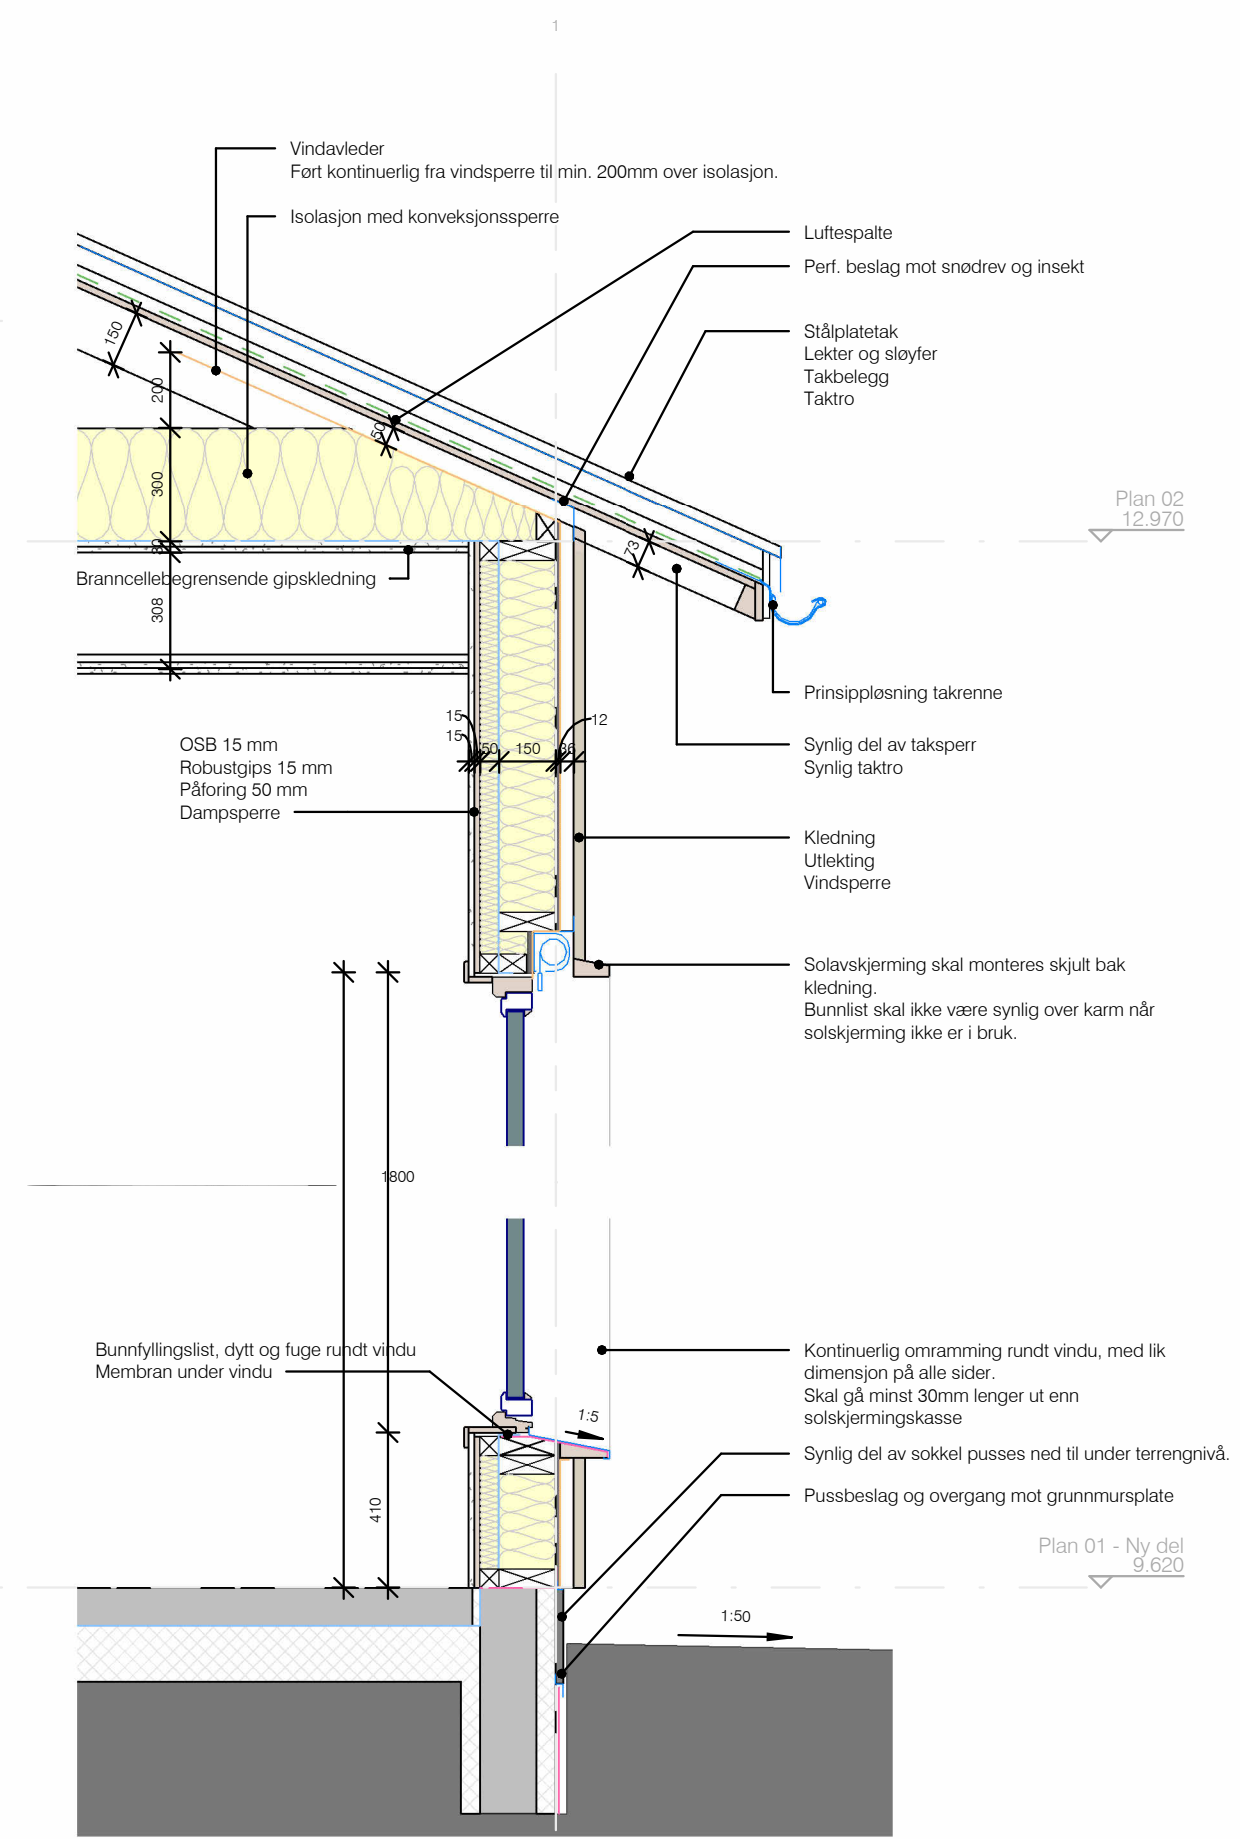

Prinsippsnitt - øst - 1 : 20

