


GRASBANE

SNITT 1:10

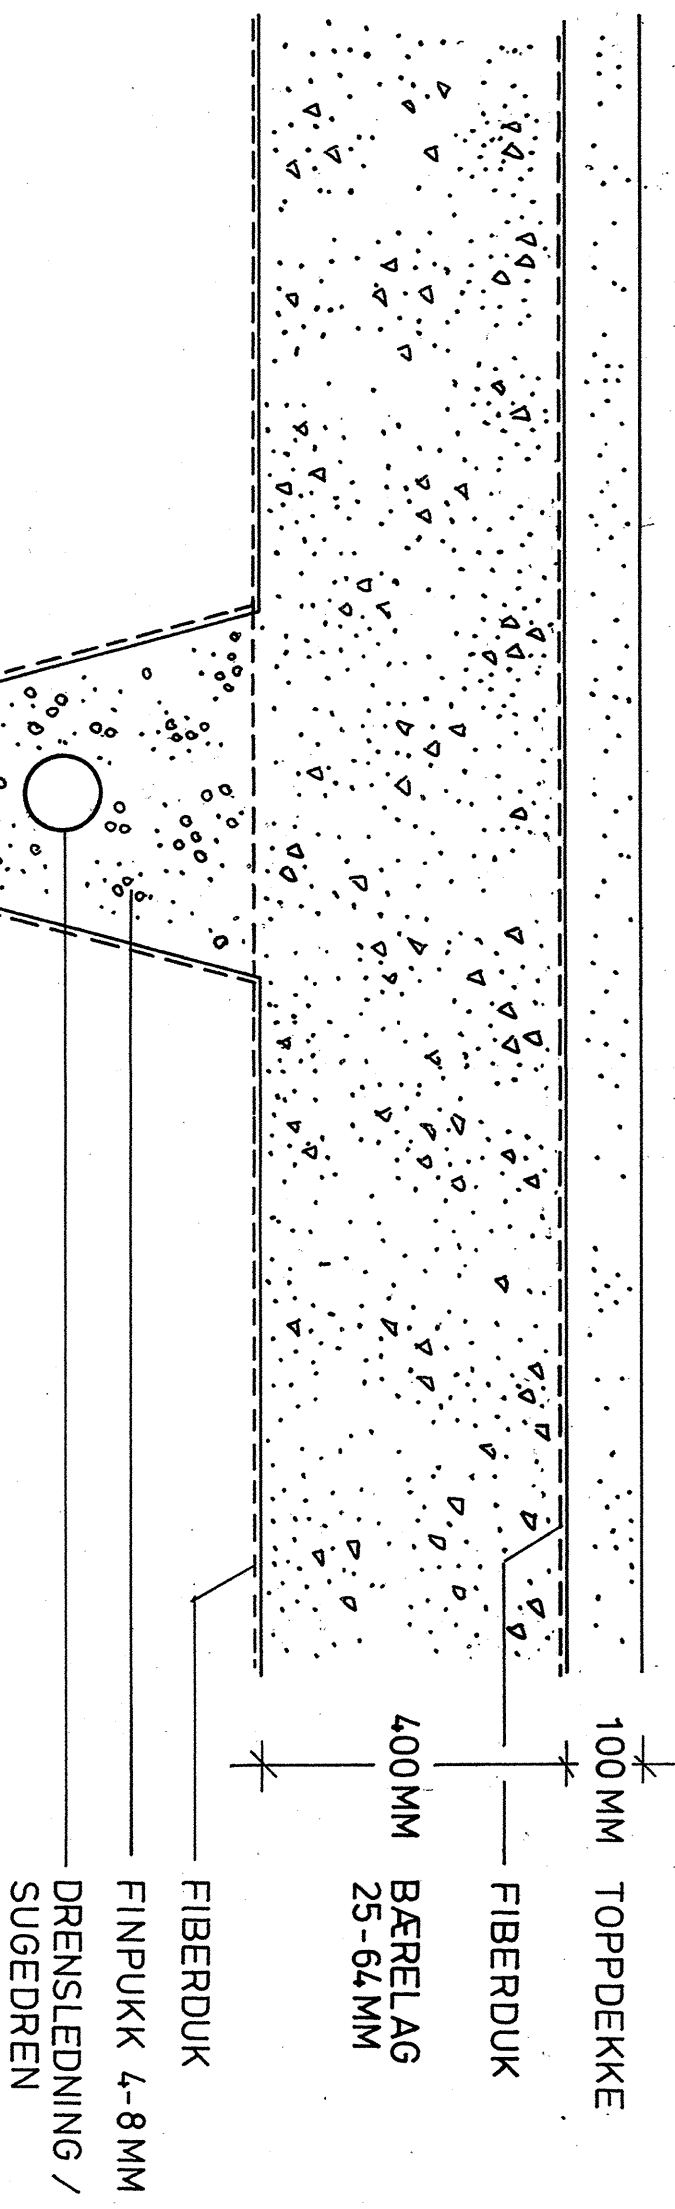


GRASBANE

SNITT 1:10



SAMLEDREN / AVSKJÆRINGSGRØFT

SNITT 1:20

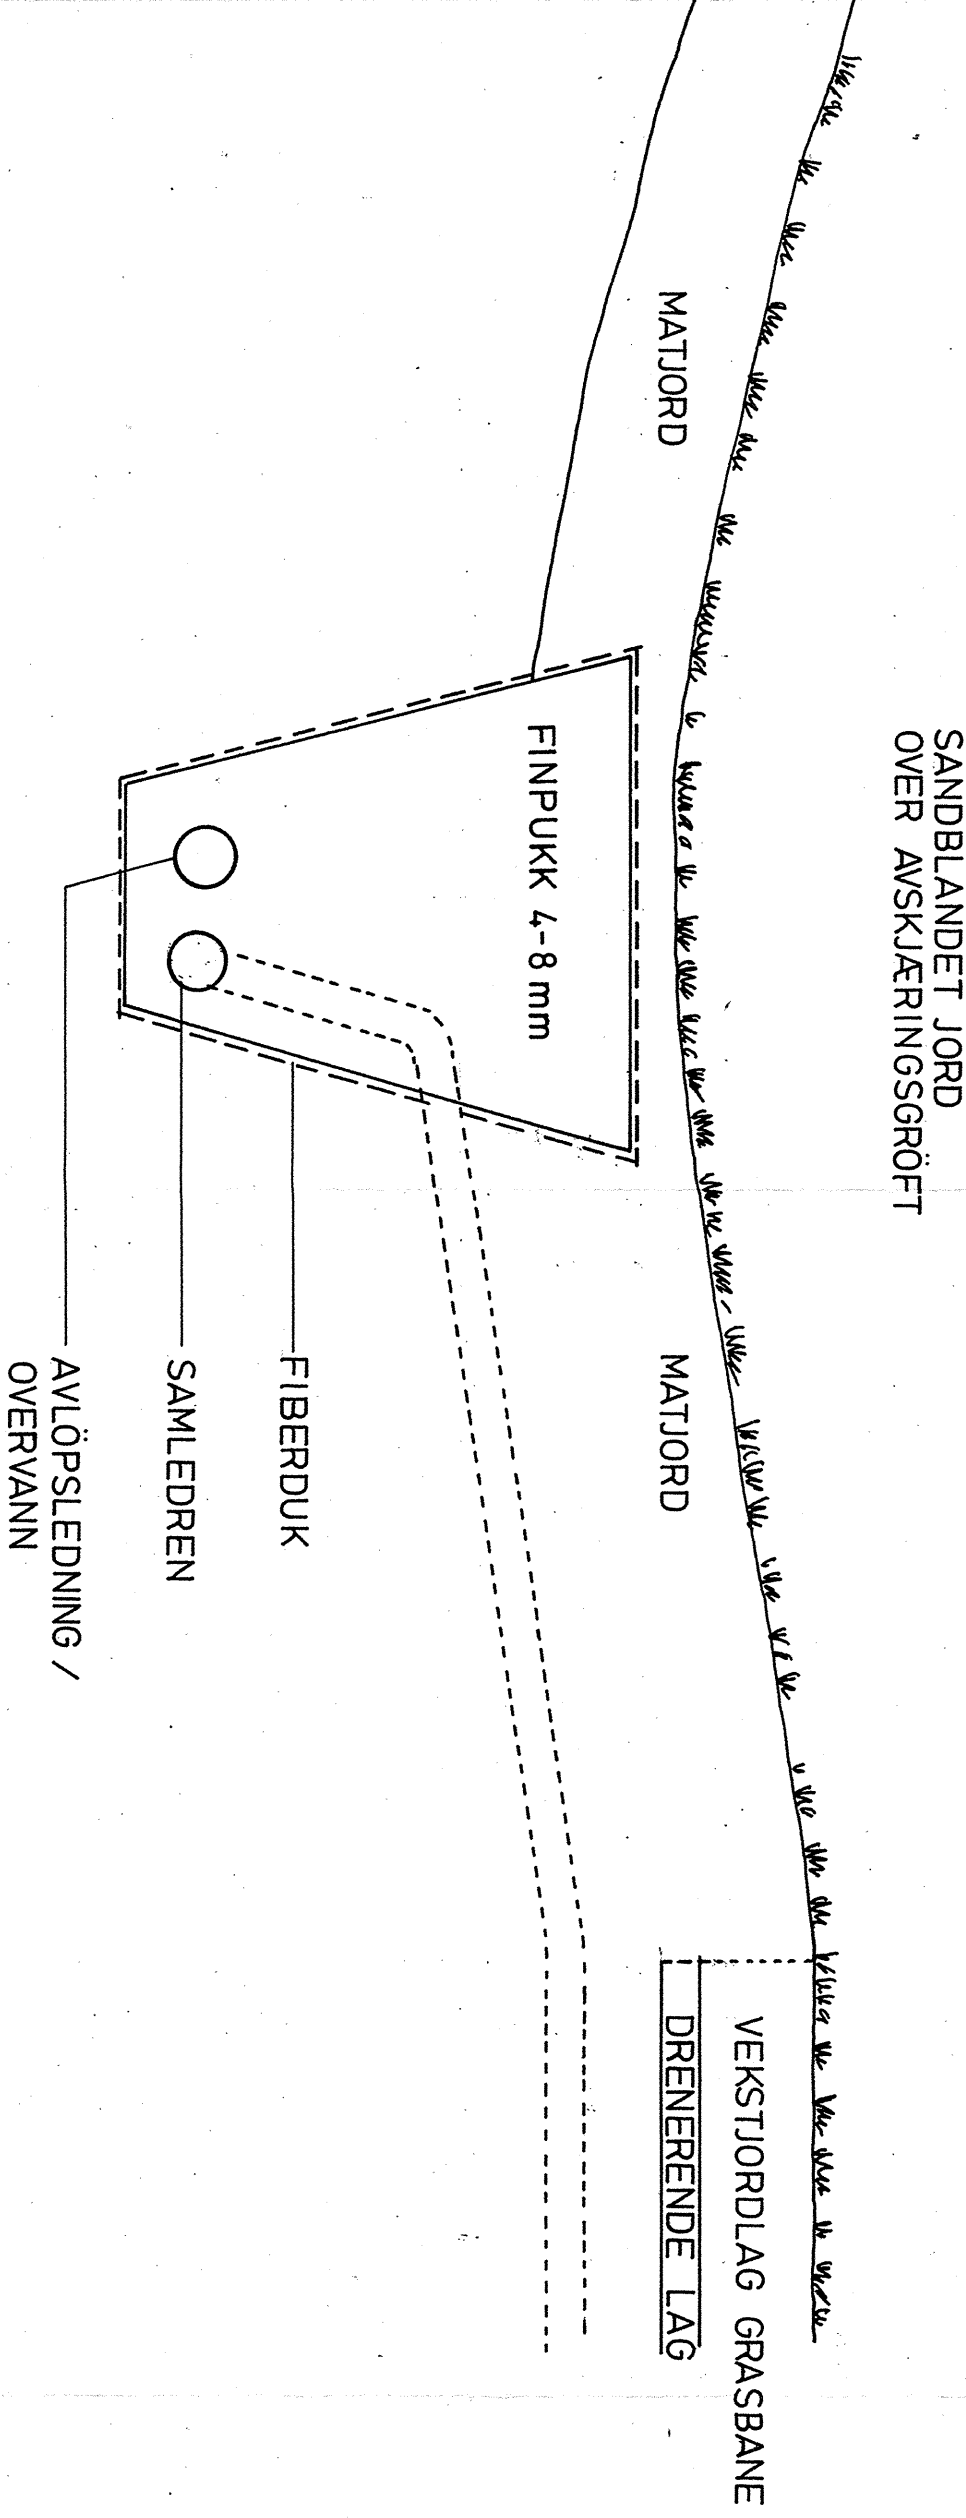

ANBUD

04.03.98

SAMMENS KOMMUNE
MUNICIPALITY
SAMMUNEN

SNITT

SKJOLD-SÆGROV-TORPE A/S
Landskapsarkitekter m.n.l.a.
Sandvig 24
4007 STAVANGER
Telefon : 51 84 35 50
Telefax : 51 84 35 60

Prosjektert:	ST	Tegnet:	K.F
Mål:	1:10, 1:20	Dato:	25.02.98.

Tegning nr. 04.03.98. 012