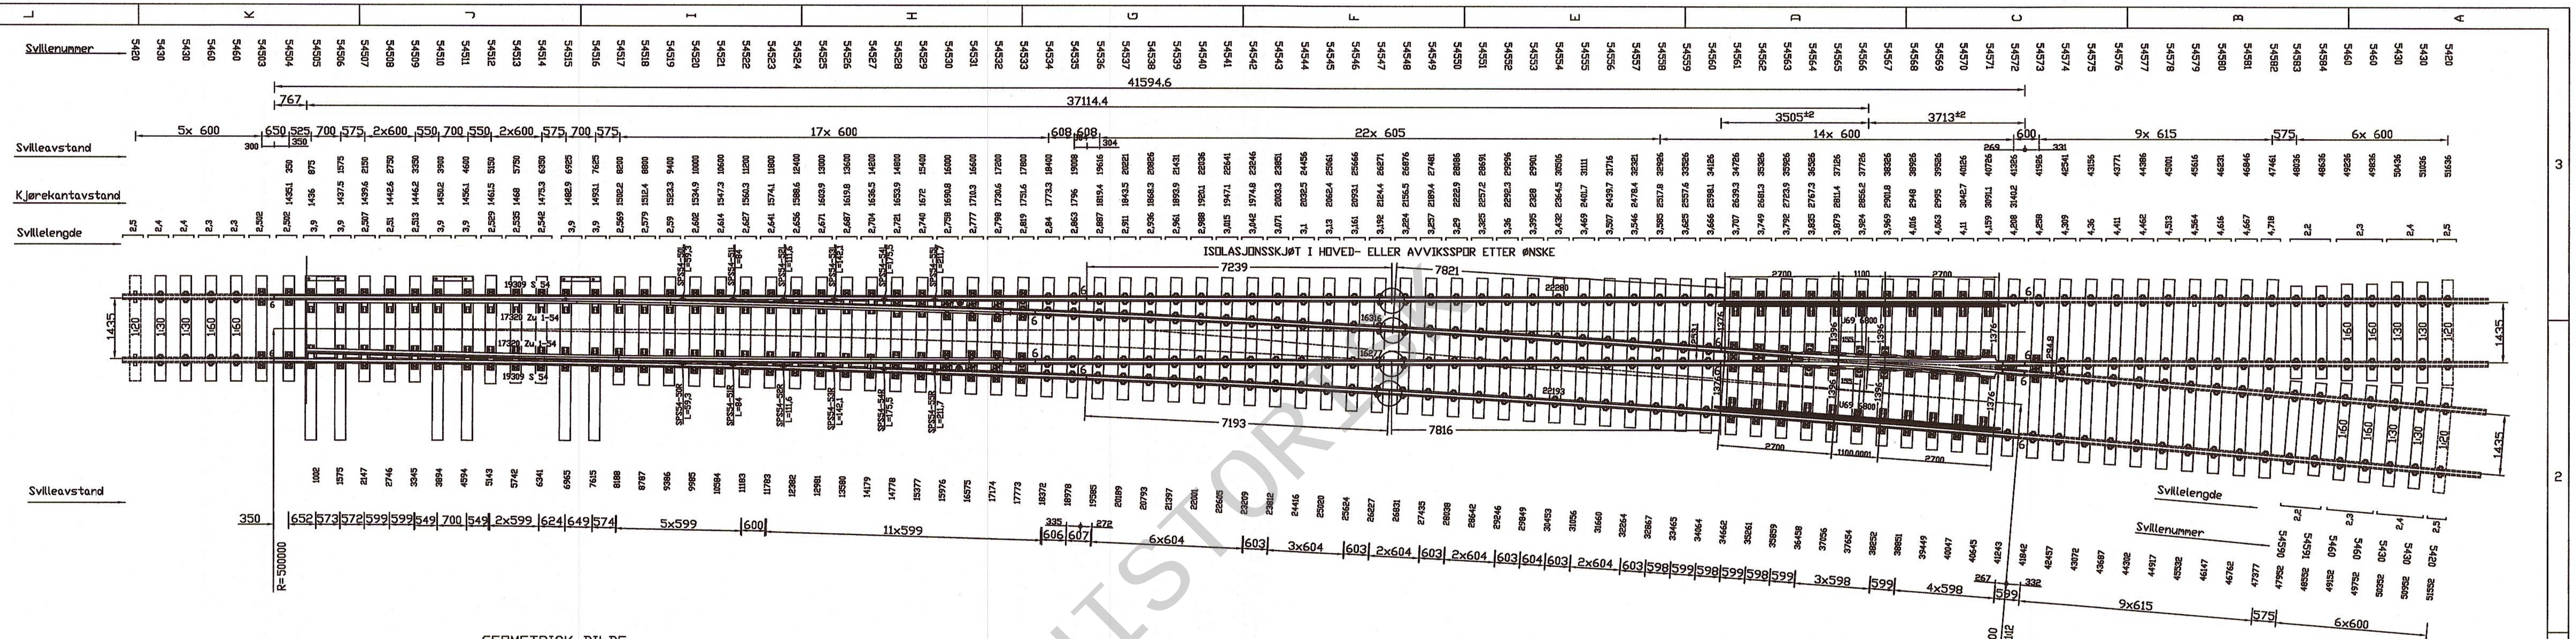

GEOMETRISK BILDE

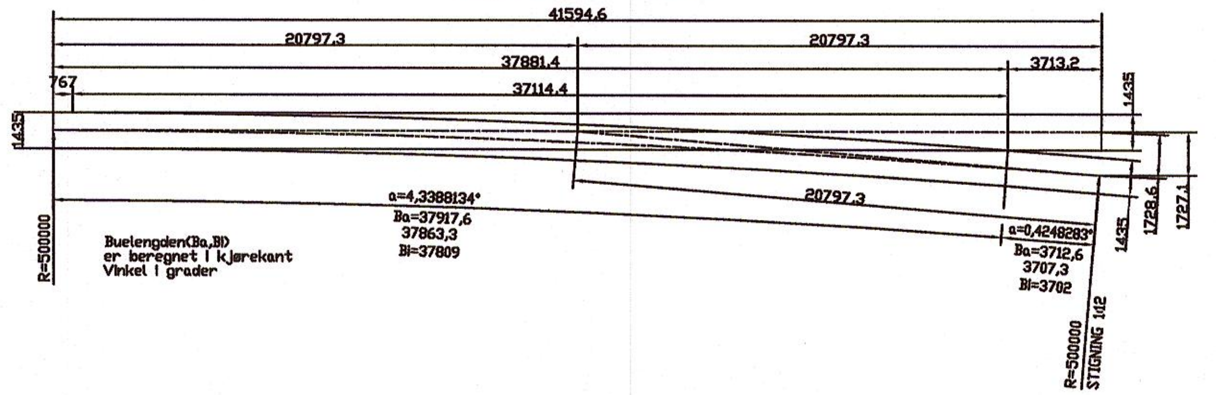

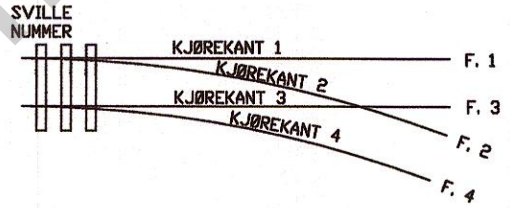

SVILLE NUMMER	MONTASJE KJØREKANT 1	KJØREKANT 2	KJØREKANT 3	KJØREKANT 4
54501	STD. PANDROL BEFEST.	-	-	STD. PANDROL BEFEST.
54502	STD. PANDROL BEFEST.	-	-	STD. PANDROL BEFEST.
54503-54504	UPS54-1	-	-	UPS54-1
[illegible]	[illegible]	-	-	[illegible]
[illegible]	[illegible]	-	-	[illegible]
54508-54514	[illegible]	-	-	[illegible]
54516	[illegible]	-	-	[illegible]
54517	[illegible]	-	-	[illegible]
54518-54527	[illegible]	-	-	[illegible]
54528-54529	[illegible]	-	-	[illegible]
54530	UPS54-24ZL	-	-	UPS54-24ZR
54531	UPS54-25ZL	-	-	UPS54-25ZR
54532	UPS54-26ZL	-	-	UPS54-26ZR
54533	UPS54-27	-	-	UPS54-27
54534-54560	STD. PANDROL BEFEST.	STD. PANDROL BEFEST.	STD. PANDROL BEFEST.	STD. PANDROL BEFEST.
54561	UPS54-12	UPS54-28		UPS54-12
54562	UPS54-12	UPS54-29		UPS54-12
54563	UPS54-12	UPS54-30 + Kp60		UPS54-12
54564	UPS54-12	[illegible]		UPS54-12
54565	UPS54-12	[illegible]		UPS54-12
54566	UPS54-12	[illegible]		UPS54-12
54567	UPS54-12	[illegible]		UPS54-12
54568	UPS54-12	UPS54-35		UPS54-12
54569	UPS54-12	UPS54-36		UPS54-12
54570	UPS54-12	UPS54-37		UPS54-12
54571	UPS54-12	UPS54-38		UPS54-12
54572	STD. PANDROL BEFEST.	UPS54-39 + Kp61		STD. PANDROL BEFEST.
54573	STD. PANDROL BEFEST.	[illegible]		STD. PANDROL BEFEST.
54574-54582	STD. PANDROL BEFEST.	STD. PANDROL BEFEST.	STD. PANDROL BEFEST.	STD. PANDROL BEFEST.
54583-54589	-	STD. PANDROL BEFEST.	-	STD. PANDROL BEFEST.
54590-54596	STD. PANDROL BEFEST.	-	STD. PANDROL BEFEST.	-

TUNGEPARTI TEGN.NR Sk3351
KRYSSPARTI TEGN.NR Sk3352

Stat	Changes	Date	Name
B	ENDRET TIL 3 DRIVMASKINER	04.04.02	ULEN
1	ANTALL OVERGANGSSVILLER	08.03.01	ULEN

ENKEL VEKSEL 1:12 R=500-S54

MANGANGKRYSS/BETONGSVILLER/STD.DRIV

OVERSIKT

Scale 1:50

Date 31.10.95

Drawn by ØSTREM

Checked

Checked by

Arkiv ref.

Erstatn. for

Leverandør

Drawing No. SK3350

Jernbaneverket

HISTORISK