All rights reserved. Passing on and copying of this document, use and communication of its contents not permitted without written authorization.

AVVIK i mm – for ikke direkte toleransesatte mål	x	over t.o.m.	0 6	6 30	30 100	100 300	300 1000	1000 2000	2000 4000	4000 8000
for LENGDEMÅL utvendig, innvendig, diameter, ansats, bredde, tykkelse, høyde, senteravstand o.l.		Fin	± 0.05	± 0.1	± 0.15	± 0.2	± 0.3	± 0.5		
		Middl.	± 0.1	± 0.2	± 0.3	± 0.5	± 0.8	± 1.2	± 2	± 3
		Grov	± 0.2	± 0.5	± 0.8	± 1.2	± 2	± 3	± 4	± 5
		M.gr.	± 0.5	± 1	± 1.5	± 2	± 3	± 5	± 8	± 10

BM71 60 sitteplasser

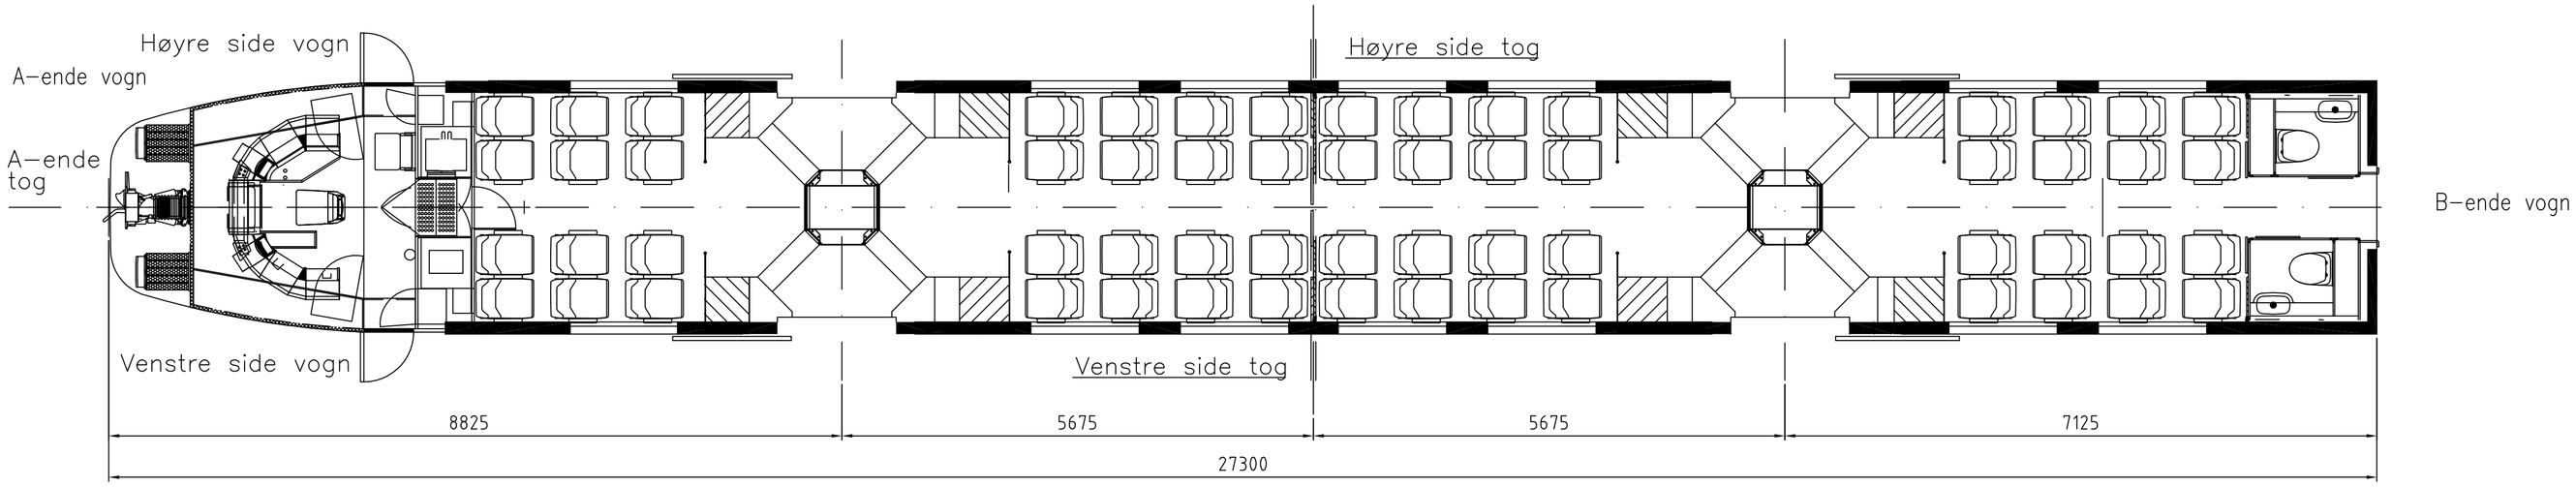

BMX71 72 sitteplasser

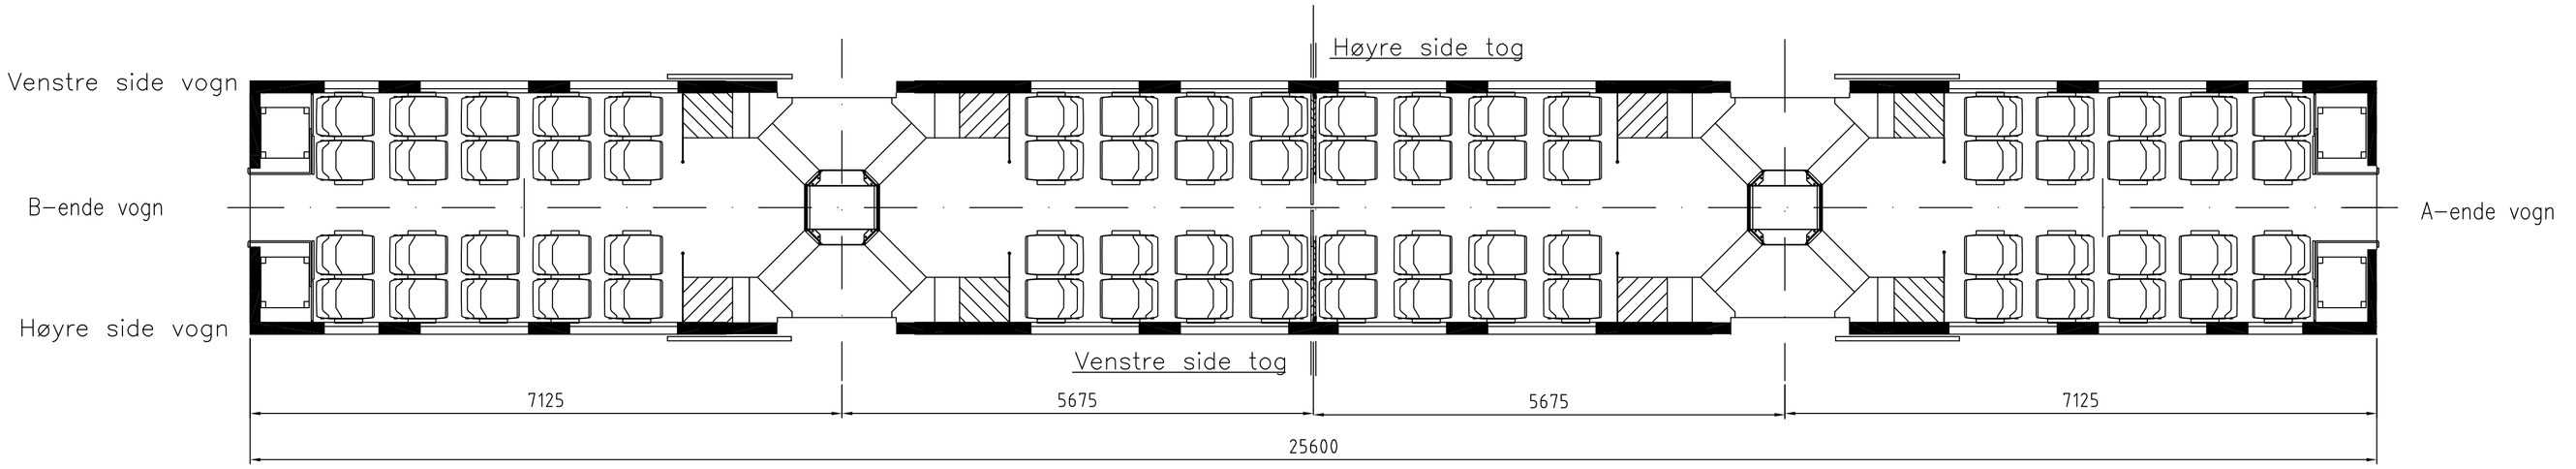

BMU71 72 sitteplasser

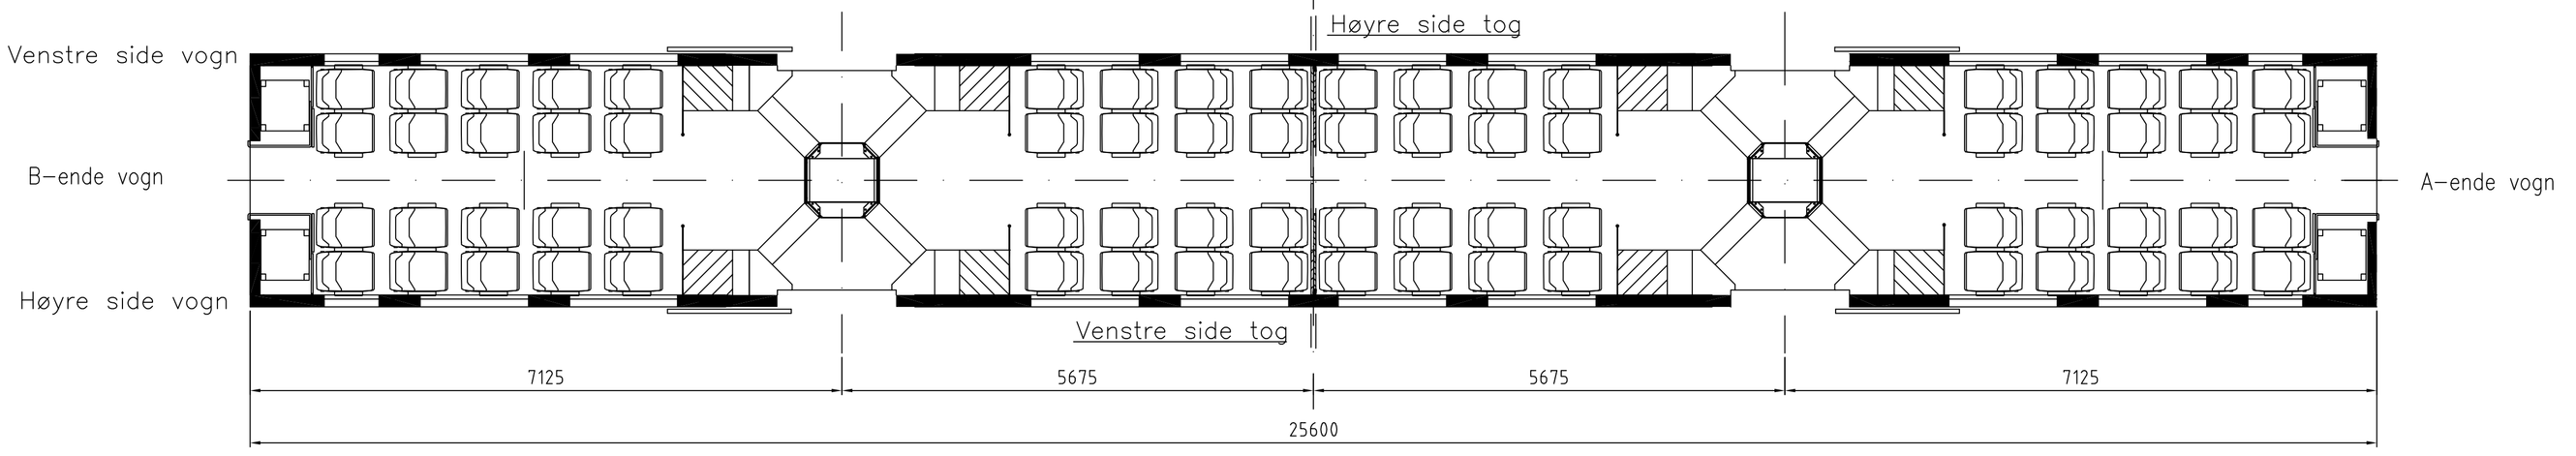

BFM71 32 sitteplasser

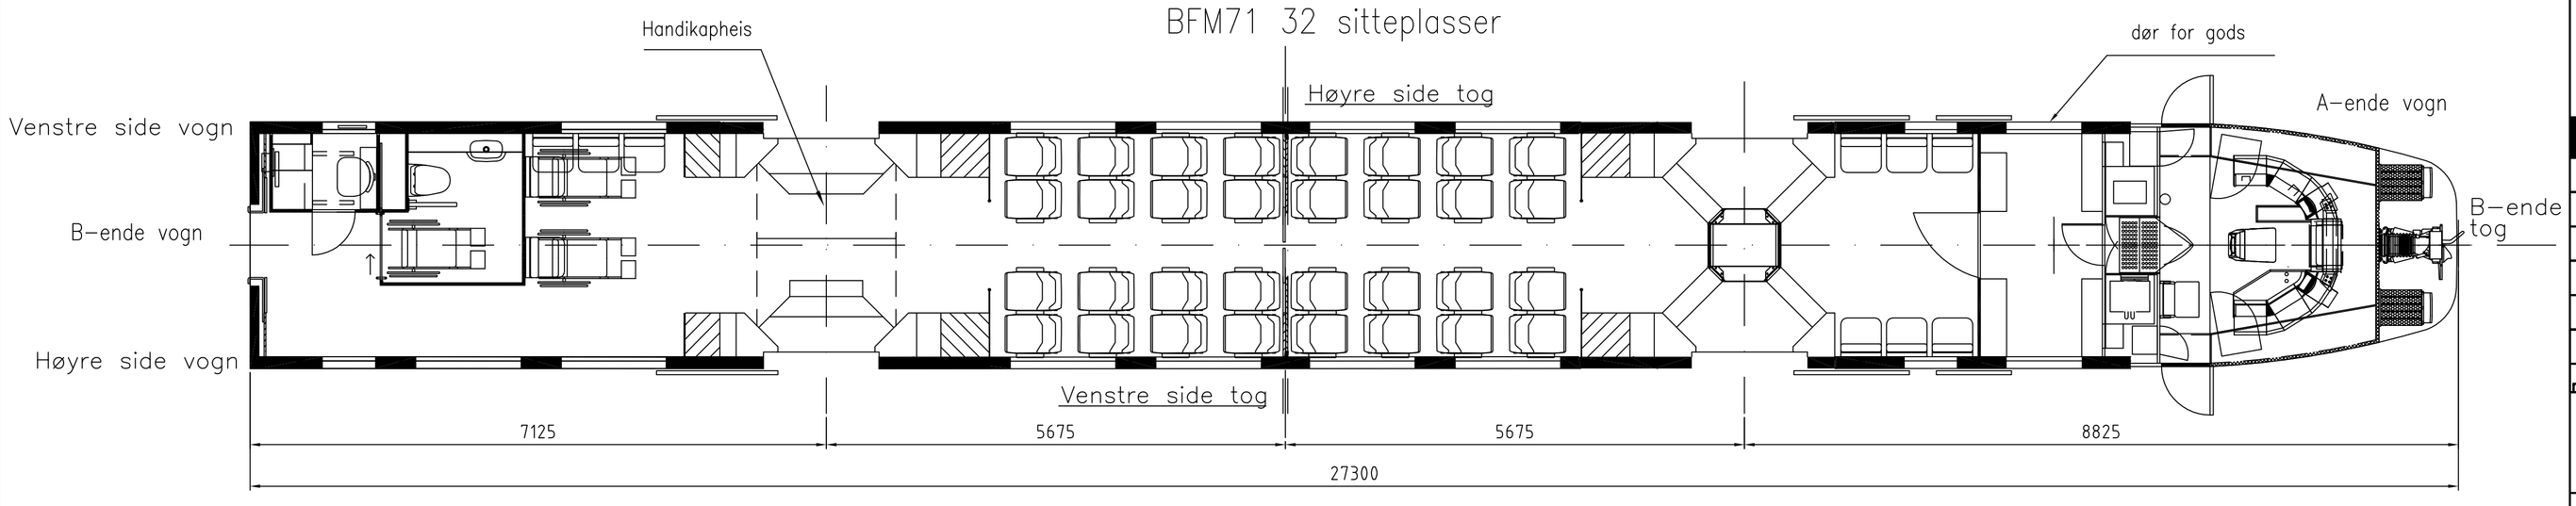

VOGN	Sitteplasser	ART.NR.
BM	60	107485
BMX	72	150000
BMU	72	107483
BFM	32	107484
TS	236	

REFERENCE DRAWINGS

NOTES

no.	Rev. date	Reason for issue	Prepared by	Checked by	Approved by	Check.	Accept
						Customer	
1	18.02.2009	Opprettet	LAI	RMS	RMS		

BOMBARDIER

Title: FLYTOG TYPE 71
Layout – oversikt 4–vogns sett

Scale 1:50

No sep. prts.list [X]
Prts.list same no. [ ]
Prts.list other no. [ ]

Sheet No. 1 | No. of sheets 1

Customer drawing no.

BOMBARDIER TRANSPORTATION no.
3ENS 150276

COMPUTER AIDED DESIGN AUTOCAD