1	2	3	4	5	6	7	8

RELE	RELE	KUPE LYSRØR	DOWNLIGHT SIDE	DOWNLIGHT SENTER	LESELYS	DOWNLIGHT VESTIBYLE	LYS OVER STIGTRINN	LYS VESTIBYLE SØYLE	DOWNLIGHT PANORAMA
50%	15%					TOALETT			

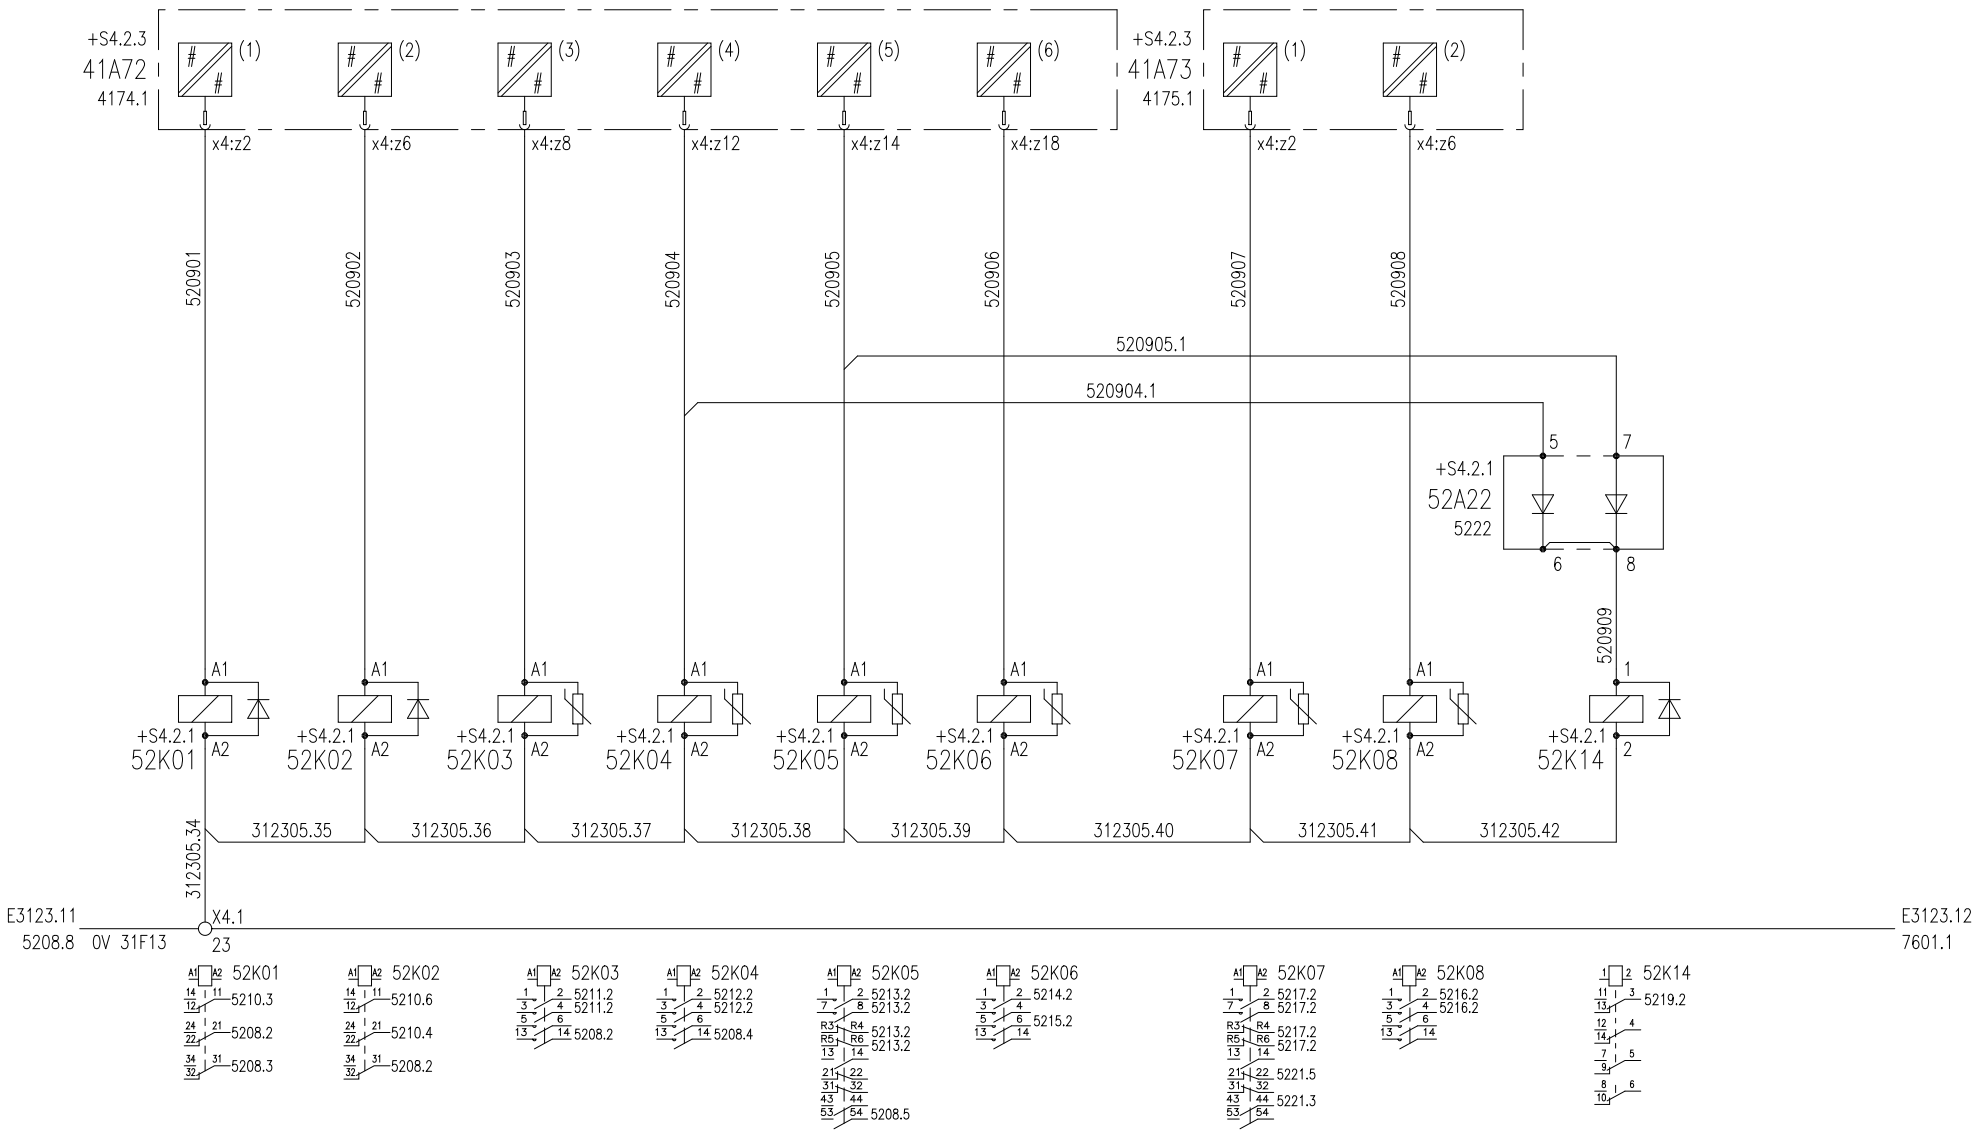

All rights reserved for this drawing, even in case of issuance of a patent registration of another industrial right. Misapplication in particular reproduction or handling over to third persons is prohibited, it is civilly and criminaly actionable.

For denne tegning forbeholder vi oss alle rettigheter, også i tilfelle av patentering og registrering av annen industriell rettighet. Misbruk spesielt kopiering eller overdragelse til tredjemann er ikke tillatt. Overtredelse vil kunne medføre straffeansvar og/eller erstatningsansvar.

REVISJON

4		01.04.23	Utført	99.01.08	EAEV	NSB XT BFR 73	ADtranz	ENGINEERING ELEKTRO	KOPLINGSSKJEMA INTERIØR BELYSNING STYRING	3ENS 320452	+S4.2.7
3		00.01.25	Kontr.	99.01.21	RSK						Gruppe nr. 52 Blad nr. 09
2		99.03.11	Stand								Neste bl. 10
5		07.09.03	Brukskl.	99.01.21	NB	Grunnlag:	Adtranz Norway				