| 1 | 2 | 3 | 4 | 5 | 6 | 7 | 8 |
|---|---|---|---|---|---|---|---|

| RELE | RELE | KUPE LYSRØR | DOWNLIGHT SIDE | DOWNLIGHT SENTER | LESELYS | DOWNLIGHT VESTIBYLE | LYS OVER STIGTRINN | RES | DOWNLIGHT PANORAMA |
|---|---|---|---|---|---|---|---|---|---|
| 50% | 15% | | | | | TOALETT/KOND./REISEG. | | | |

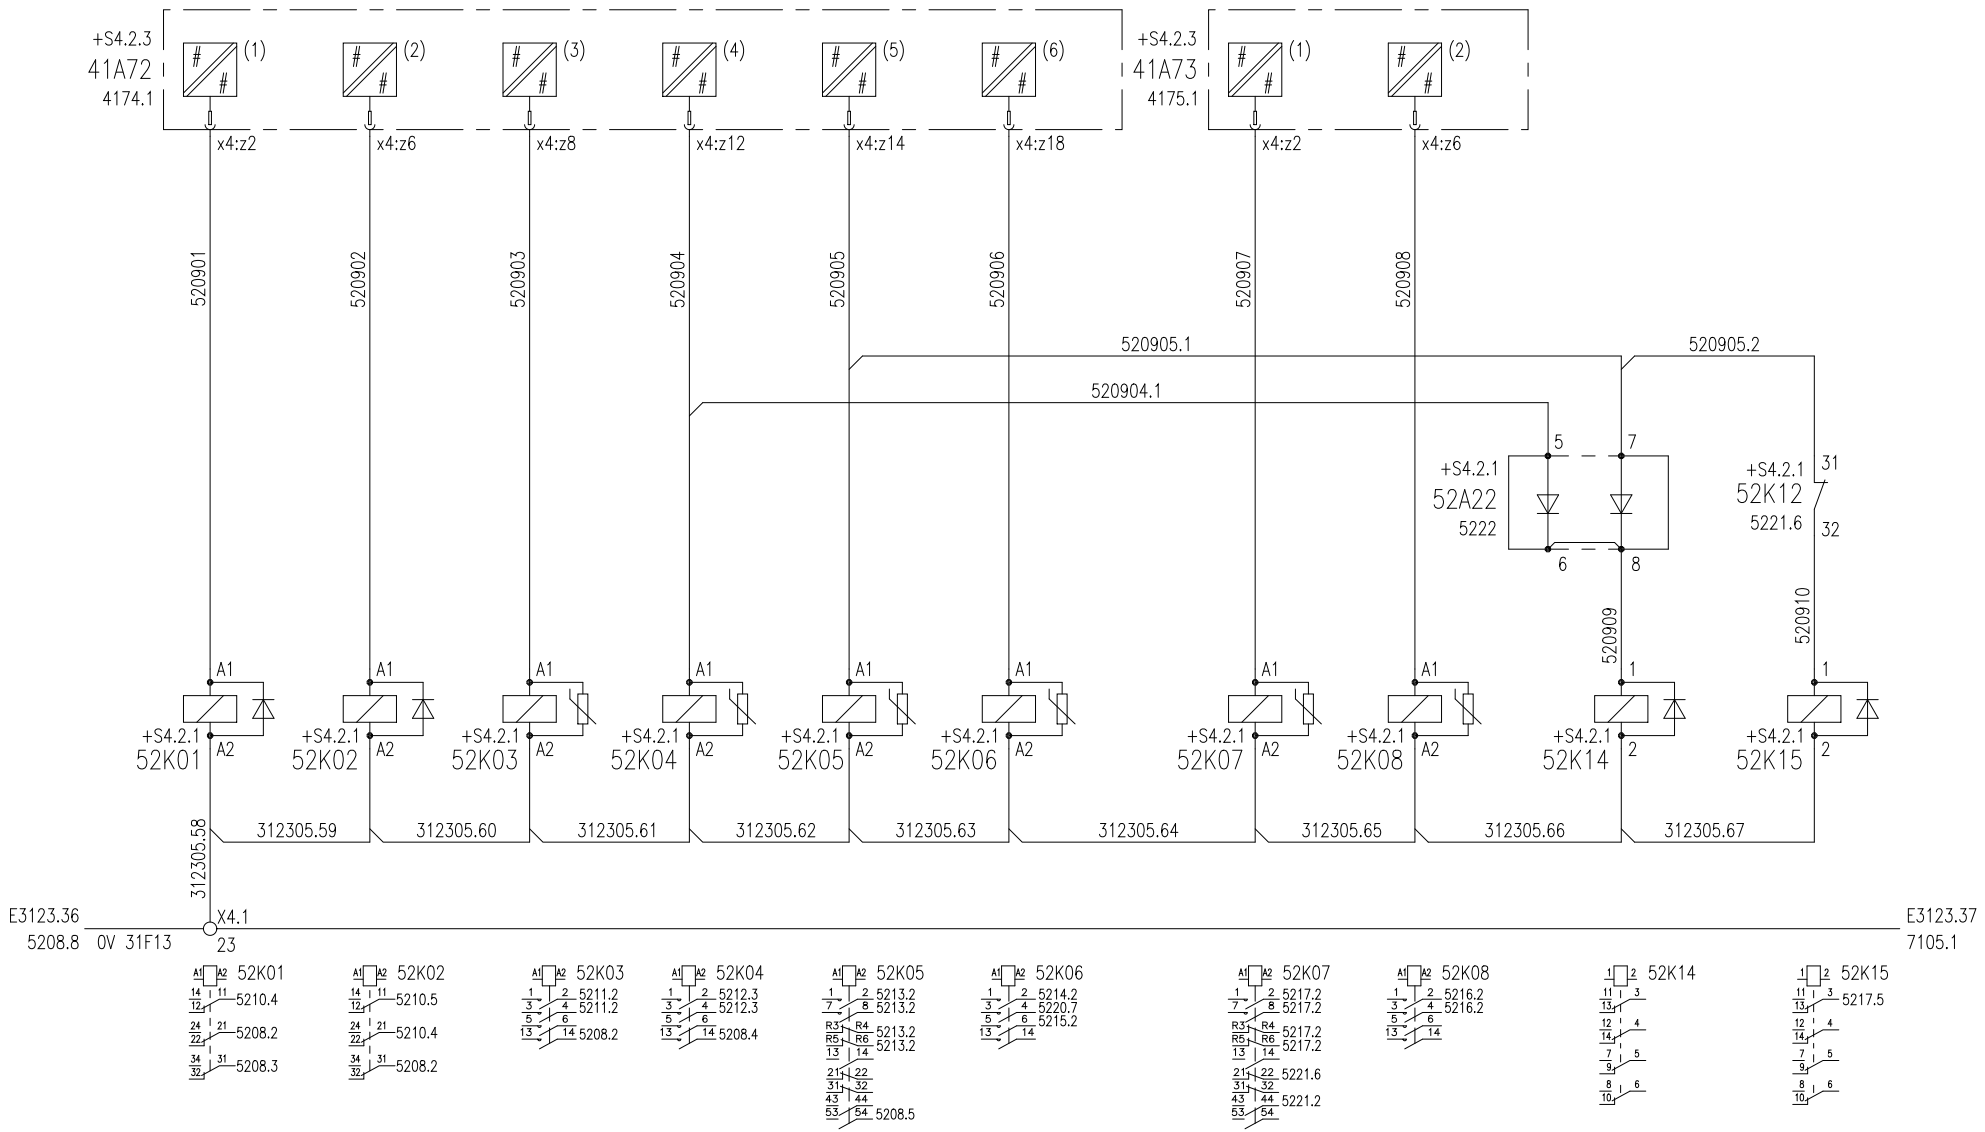


All rights reserved for this drawing, even in case of issuance of a patent registration of another industrial right. Misapplication in particular reproduction or handling over to third persons is prohibited, it is civilly and criminaly actionable.

For denne tegning forbeholder vi oss alle rettigheter, også i tilfelle av patentering og registrering av annen industriell rettighet. Misbruk spesielt kopiering eller overdragelse til tredjemann er ikke tillatt. Overtredelse vil kunne medføre straffeansvar og/eller erstatningsansvar.

REVISJON

| | | | | | | | | | |
|---|---|---|---|---|---|---|---|---|---|
| | | | Utført | 00.02.01 | OL | NSB IC BM 73B | ADtranz Adtranz Norway | ENGINEERING ELEKTRO | KOPLINGSSKJEMA INTERIØR BELYSNING STYRING |
| 3 | | 07.09.06 | Kontr. | 00.07.17 | RSK | | | | |
| 2 | | 01.15.10 | Stand | | | | | | |
| 1 | | 00.08.07 | Brukskl. | 00.07.17 | NB | Grunnlag: | | | |

| 3ENS 330152 | +S4.2.7 |
|---|---|
| | Gruppe nr. 52 |
| | Blad nr. 09 |
| | Neste bl. 10 |