1	2	3	4	5	6	7	8

RELE	RELE	KUPE LYSRØR	DOWNLIGHT SIDE	DOWNLIGHT SENTER	LESELYS	DOWNLIGHT VESTIBYLE	LYS OVER STIGTRINN	LYS VESTIBYLE SØYLE	DOWNLIGHT PANORAMA
50%	15%					TOALETT			

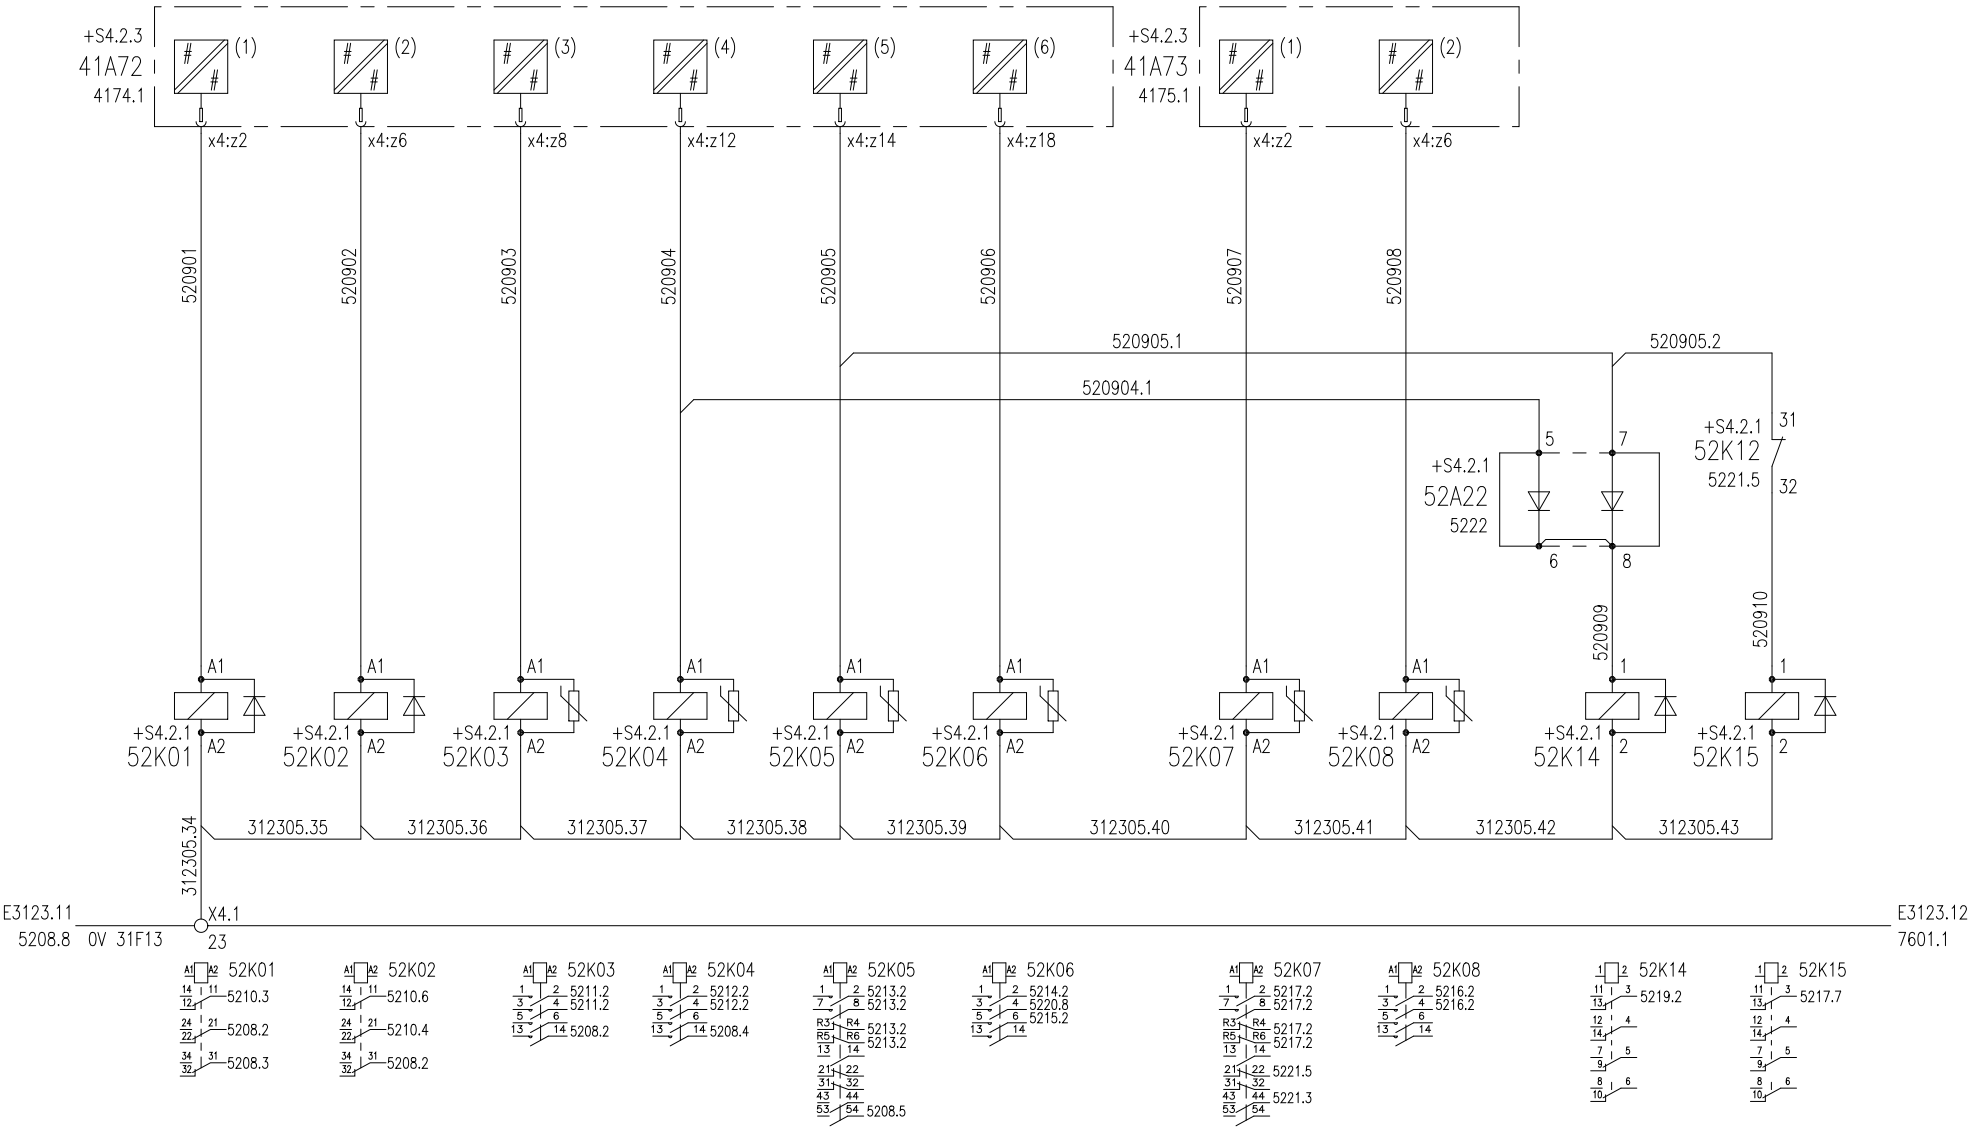

All rights reserved for this drawing, even in case of issuance of a patent registration of another industrial right. Misapplication in particular reproduction or handling over to third persons is prohibited, it is civilly and criminaly actionable.

For denne tegning forbeholder vi oss alle rettigheter, også i tilfelle av patentering og registrering av annen industriell rettighet. Misbruk spesielt kopiering eller overdragelse til tredjemann er ikke tillatt. Overtredelse vil kunne medføre straffeansvar og/eller erstatningsansvar.

REVISJON

			Utført	00.02.01	OL	NSB IC B 73B	ADtranz	ENGINEERING ELEKTRO	KOPLINGSSKJEMA INTERIØR BELYSNING STYRING
3		07.09.06	Kontr.	00.07.17	RSK				
2		01.15.10	Stand						
1		00.08.07	Brukskl.	00.07.17	NB	Grunnlag:	Adtranz Norway		

3ENS 330452

+S4.2.7

Gruppe nr. 52 | Blad nr. 09 | Neste bl. 10