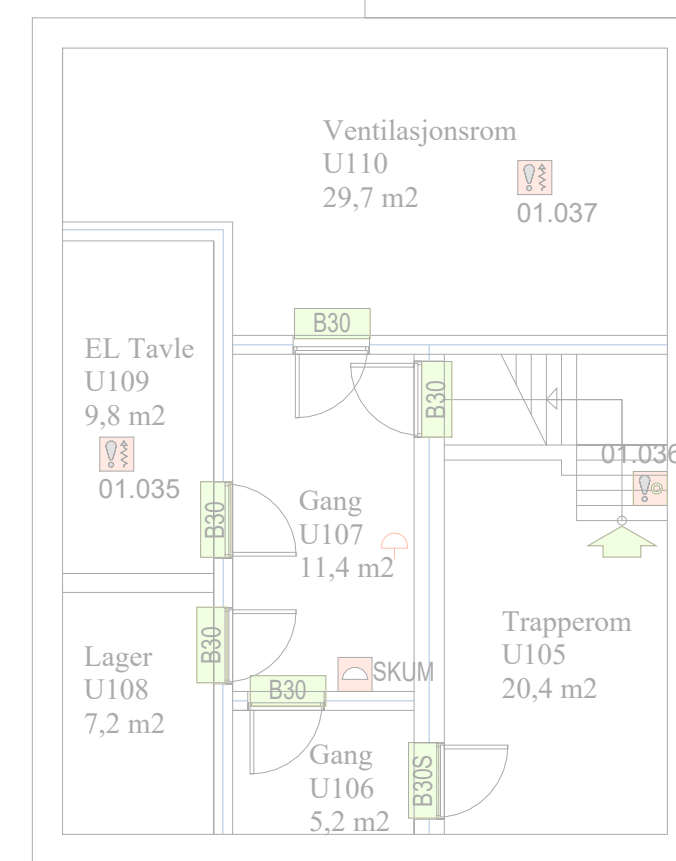
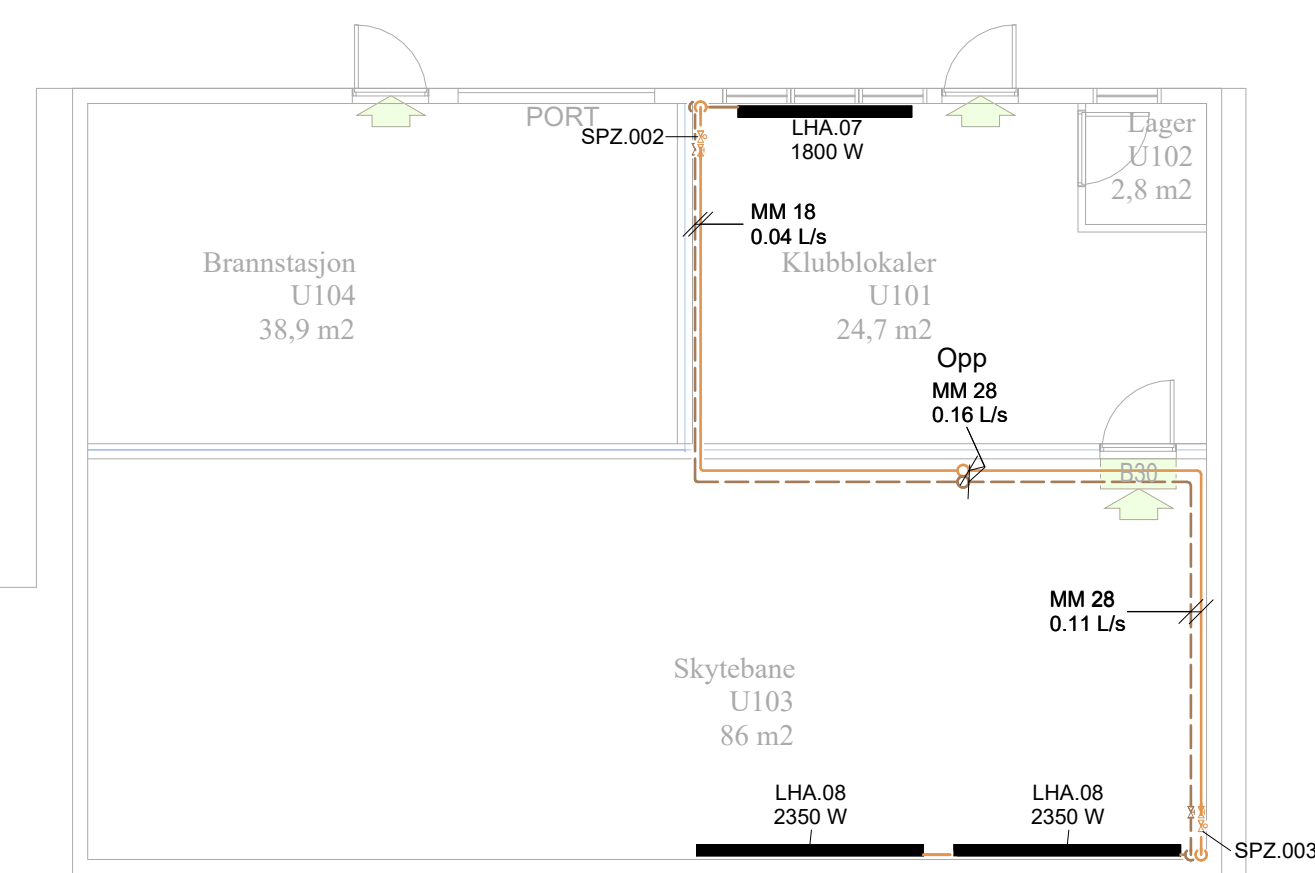


Plan u.etg og Loft

32 Viftekonvektorer			
Tegn.bet.	Bekrivelse	Effekt (50°C/40°C)	Antall
LCZ.001	Viftekonvektor	2800 W	1
LCZ.001	Viftekonvektor	2400 W	1

32 Aktuatorventiler		
Tegn.bet.	Beskrivelse	Antall
SPZ.001	Aktuatorventil DN 10	27
SPZ.002	Aktuatorventil DN 15	23
SPZ.003	Aktuatorventil DN 20	13
SPZ.004	Aktuatorventil DN 25	3

32 Radiatorer			
Tegn.bet.	Mål radiator (Effektgruppe*høyde-lengde)	Effekt (50 °C/40 °C)	Antall
LHA.01	11-600-800	330 W	14
LHA.02	22-500-1000	600 W	22
LHA.03	22-500-1800	1050 W	10
LHA.04	22-500-2000	1150 W	23
LHA.05	22-500-2300	1300 W	6
LHA.06	33-500-2000	1550 W	9
LHA.07	33-500-2300	1800 W	22
LHA.08	33-500-3000	2350 W	6

*Dybde effektgrupper:
33 = 173mm
22 = 123mm
11 = 73mm

[illegible]