


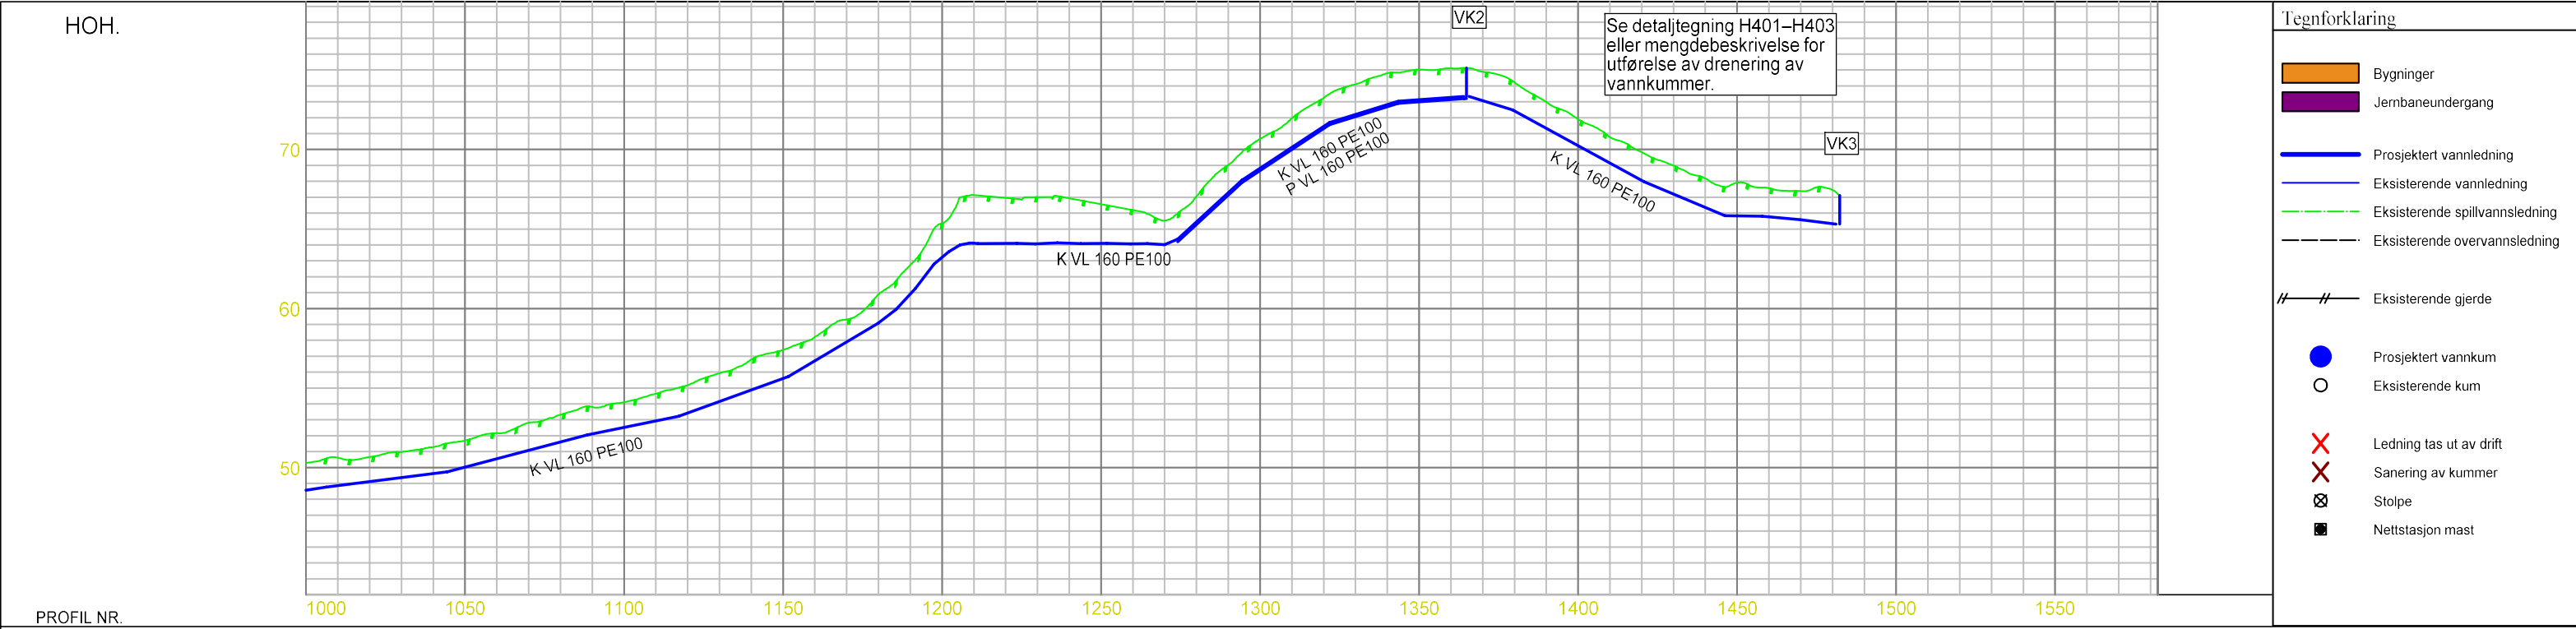

MARKTYPE							
HØYDE EKSISTERENDE TERRENG	50.28 50.62 50.66 50.97 51.29 51.70 52.16 52.83 53.32 53.81 54.10 54.64 55.17 55.92 56.79 57.39 58.21 59.31 60.88 62.73 65.35 67.13 66.95 67.01 66.93 66.56 66.19 65.54 67.05 69.02 70.67 71.96 73.24 74.09 74.80 75.02 75.11 74.89 74.23 73.00 71.90 70.78 69.83 68.99 68.17 67.91 67.57 67.38 67.45						
HØYDE ENDRET TERRENG							
VANNLEDNING	<table><tr><td>DIM./TYPE</td><td>160 PE100</td></tr><tr><td>HØYDE UTV. TOPP</td><td>48.72 38.0m 49.72 43.9m 52.05 28.8m 53.22 34.5m 55.72 28.1m 59.06 59.95 61.25 62.73 63.86 64.09 64.06 64.14 64.02 64.36 20.2m 68.02 27.6m 71.70 21.7m 73.04 21.4m 73.33 14.5m 72.19 41.3m 67.95 25.4m 65.64 11.8m 66.50 11.9m 66.51 12.5m</td></tr><tr><td>FALL</td><td>25.1‰ 53‰ 40.6‰ 72.3‰ 119.1‰ 69.06 59.95 61.25 62.73 63.86 64.09 64.06 64.14 64.02 64.36 183.9‰ 68.02 131.8‰ 71.70 61.8‰ 73.04 13.4‰ -57.6‰ -109.6‰ -83.8‰ -2.8‰ 118.1‰ -22‰</td></tr></table>	DIM./TYPE	160 PE100	HØYDE UTV. TOPP	48.72 38.0m 49.72 43.9m 52.05 28.8m 53.22 34.5m 55.72 28.1m 59.06 59.95 61.25 62.73 63.86 64.09 64.06 64.14 64.02 64.36 20.2m 68.02 27.6m 71.70 21.7m 73.04 21.4m 73.33 14.5m 72.19 41.3m 67.95 25.4m 65.64 11.8m 66.50 11.9m 66.51 12.5m	FALL	25.1‰ 53‰ 40.6‰ 72.3‰ 119.1‰ 69.06 59.95 61.25 62.73 63.86 64.09 64.06 64.14 64.02 64.36 183.9‰ 68.02 131.8‰ 71.70 61.8‰ 73.04 13.4‰ -57.6‰ -109.6‰ -83.8‰ -2.8‰ 118.1‰ -22‰
DIM./TYPE	160 PE100						
HØYDE UTV. TOPP	48.72 38.0m 49.72 43.9m 52.05 28.8m 53.22 34.5m 55.72 28.1m 59.06 59.95 61.25 62.73 63.86 64.09 64.06 64.14 64.02 64.36 20.2m 68.02 27.6m 71.70 21.7m 73.04 21.4m 73.33 14.5m 72.19 41.3m 67.95 25.4m 65.64 11.8m 66.50 11.9m 66.51 12.5m						
FALL	25.1‰ 53‰ 40.6‰ 72.3‰ 119.1‰ 69.06 59.95 61.25 62.73 63.86 64.09 64.06 64.14 64.02 64.36 183.9‰ 68.02 131.8‰ 71.70 61.8‰ 73.04 13.4‰ -57.6‰ -109.6‰ -83.8‰ -2.8‰ 118.1‰ -22‰						
SPILLVANNS-LEDNING							
OVERVANNS-LEDNING							
PUMPE-LEDNING							

