


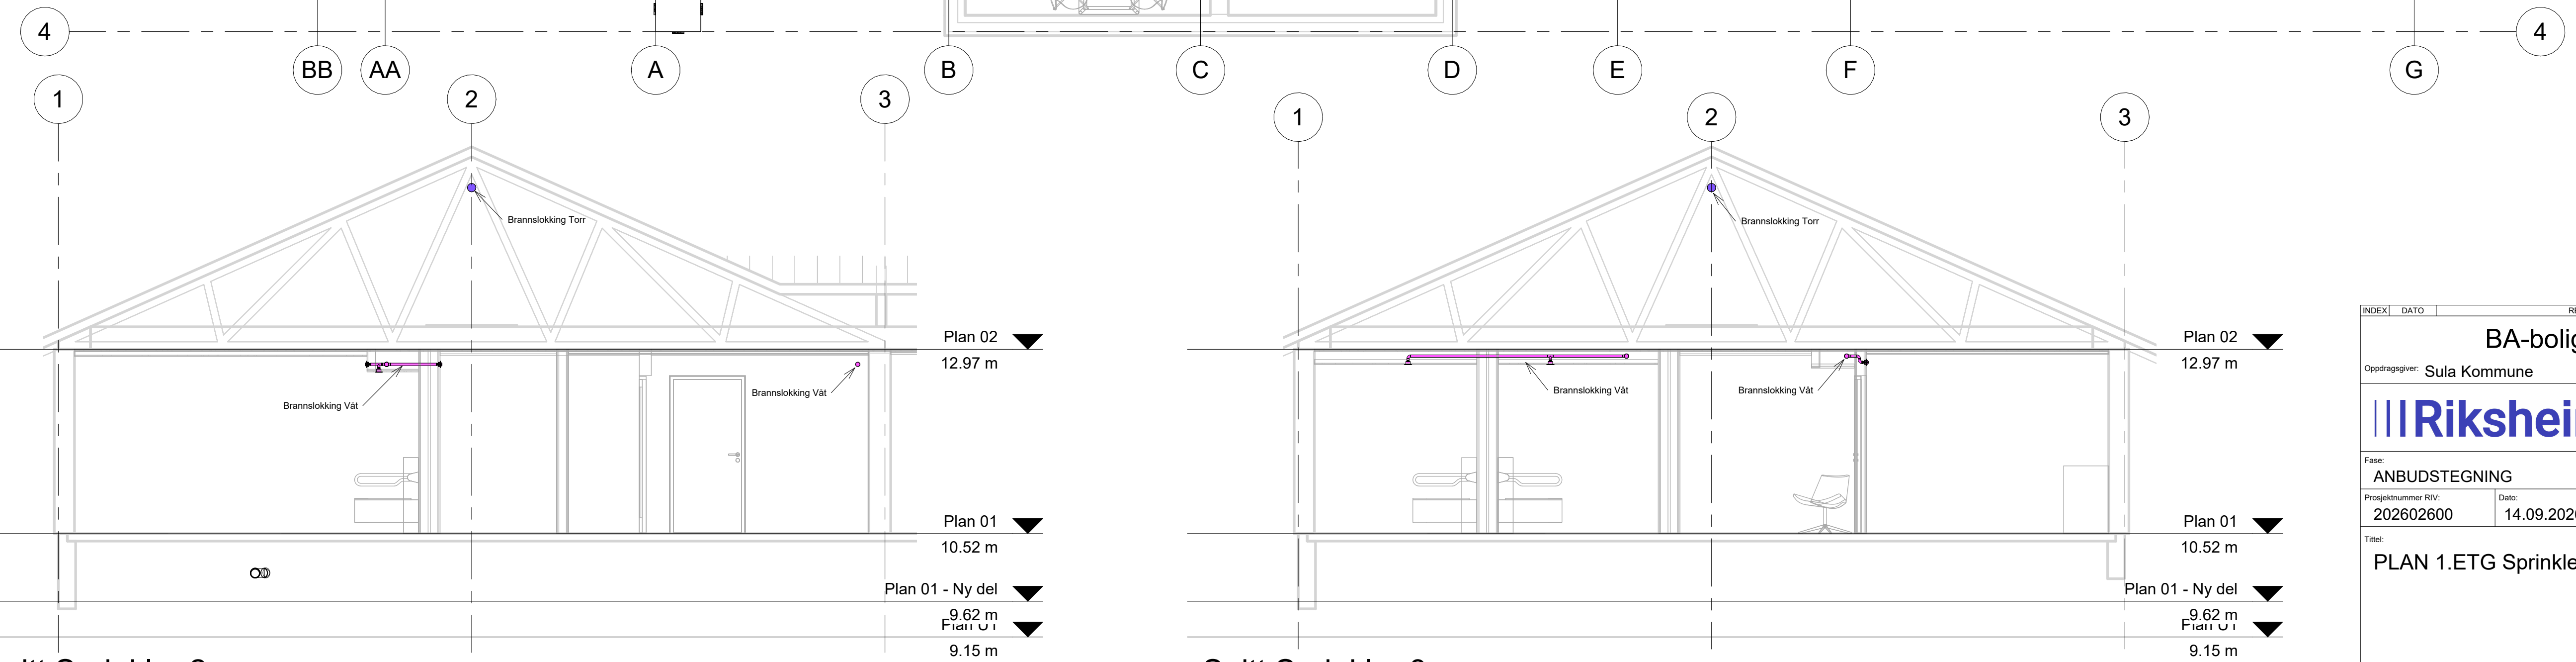

3 Snitt Sprinkler 3
1 : 50

INDEX	DATO	REVISJON	TEGN	IKONT
BA-boliger Sula				
Oppdragsgrupper: Sula Kommune				
			Bivika industriveg 35B 0118 Ålesund (+47) 70 11 56 80 kontakt@riksheim.no	
Fase: ANBUSTEGNING			Tegnet: AJ	Kontroll: KEE
Prosjektnummer RV: 202602600	Dato: 14.09.2026	Målestokk: 1:50	Format: A1	
Tittel: PLAN 1.ETG Sprinkler - Del 2				
Tegningsnummer:			Rev.:	Status:
01-V-330-00-002				-