


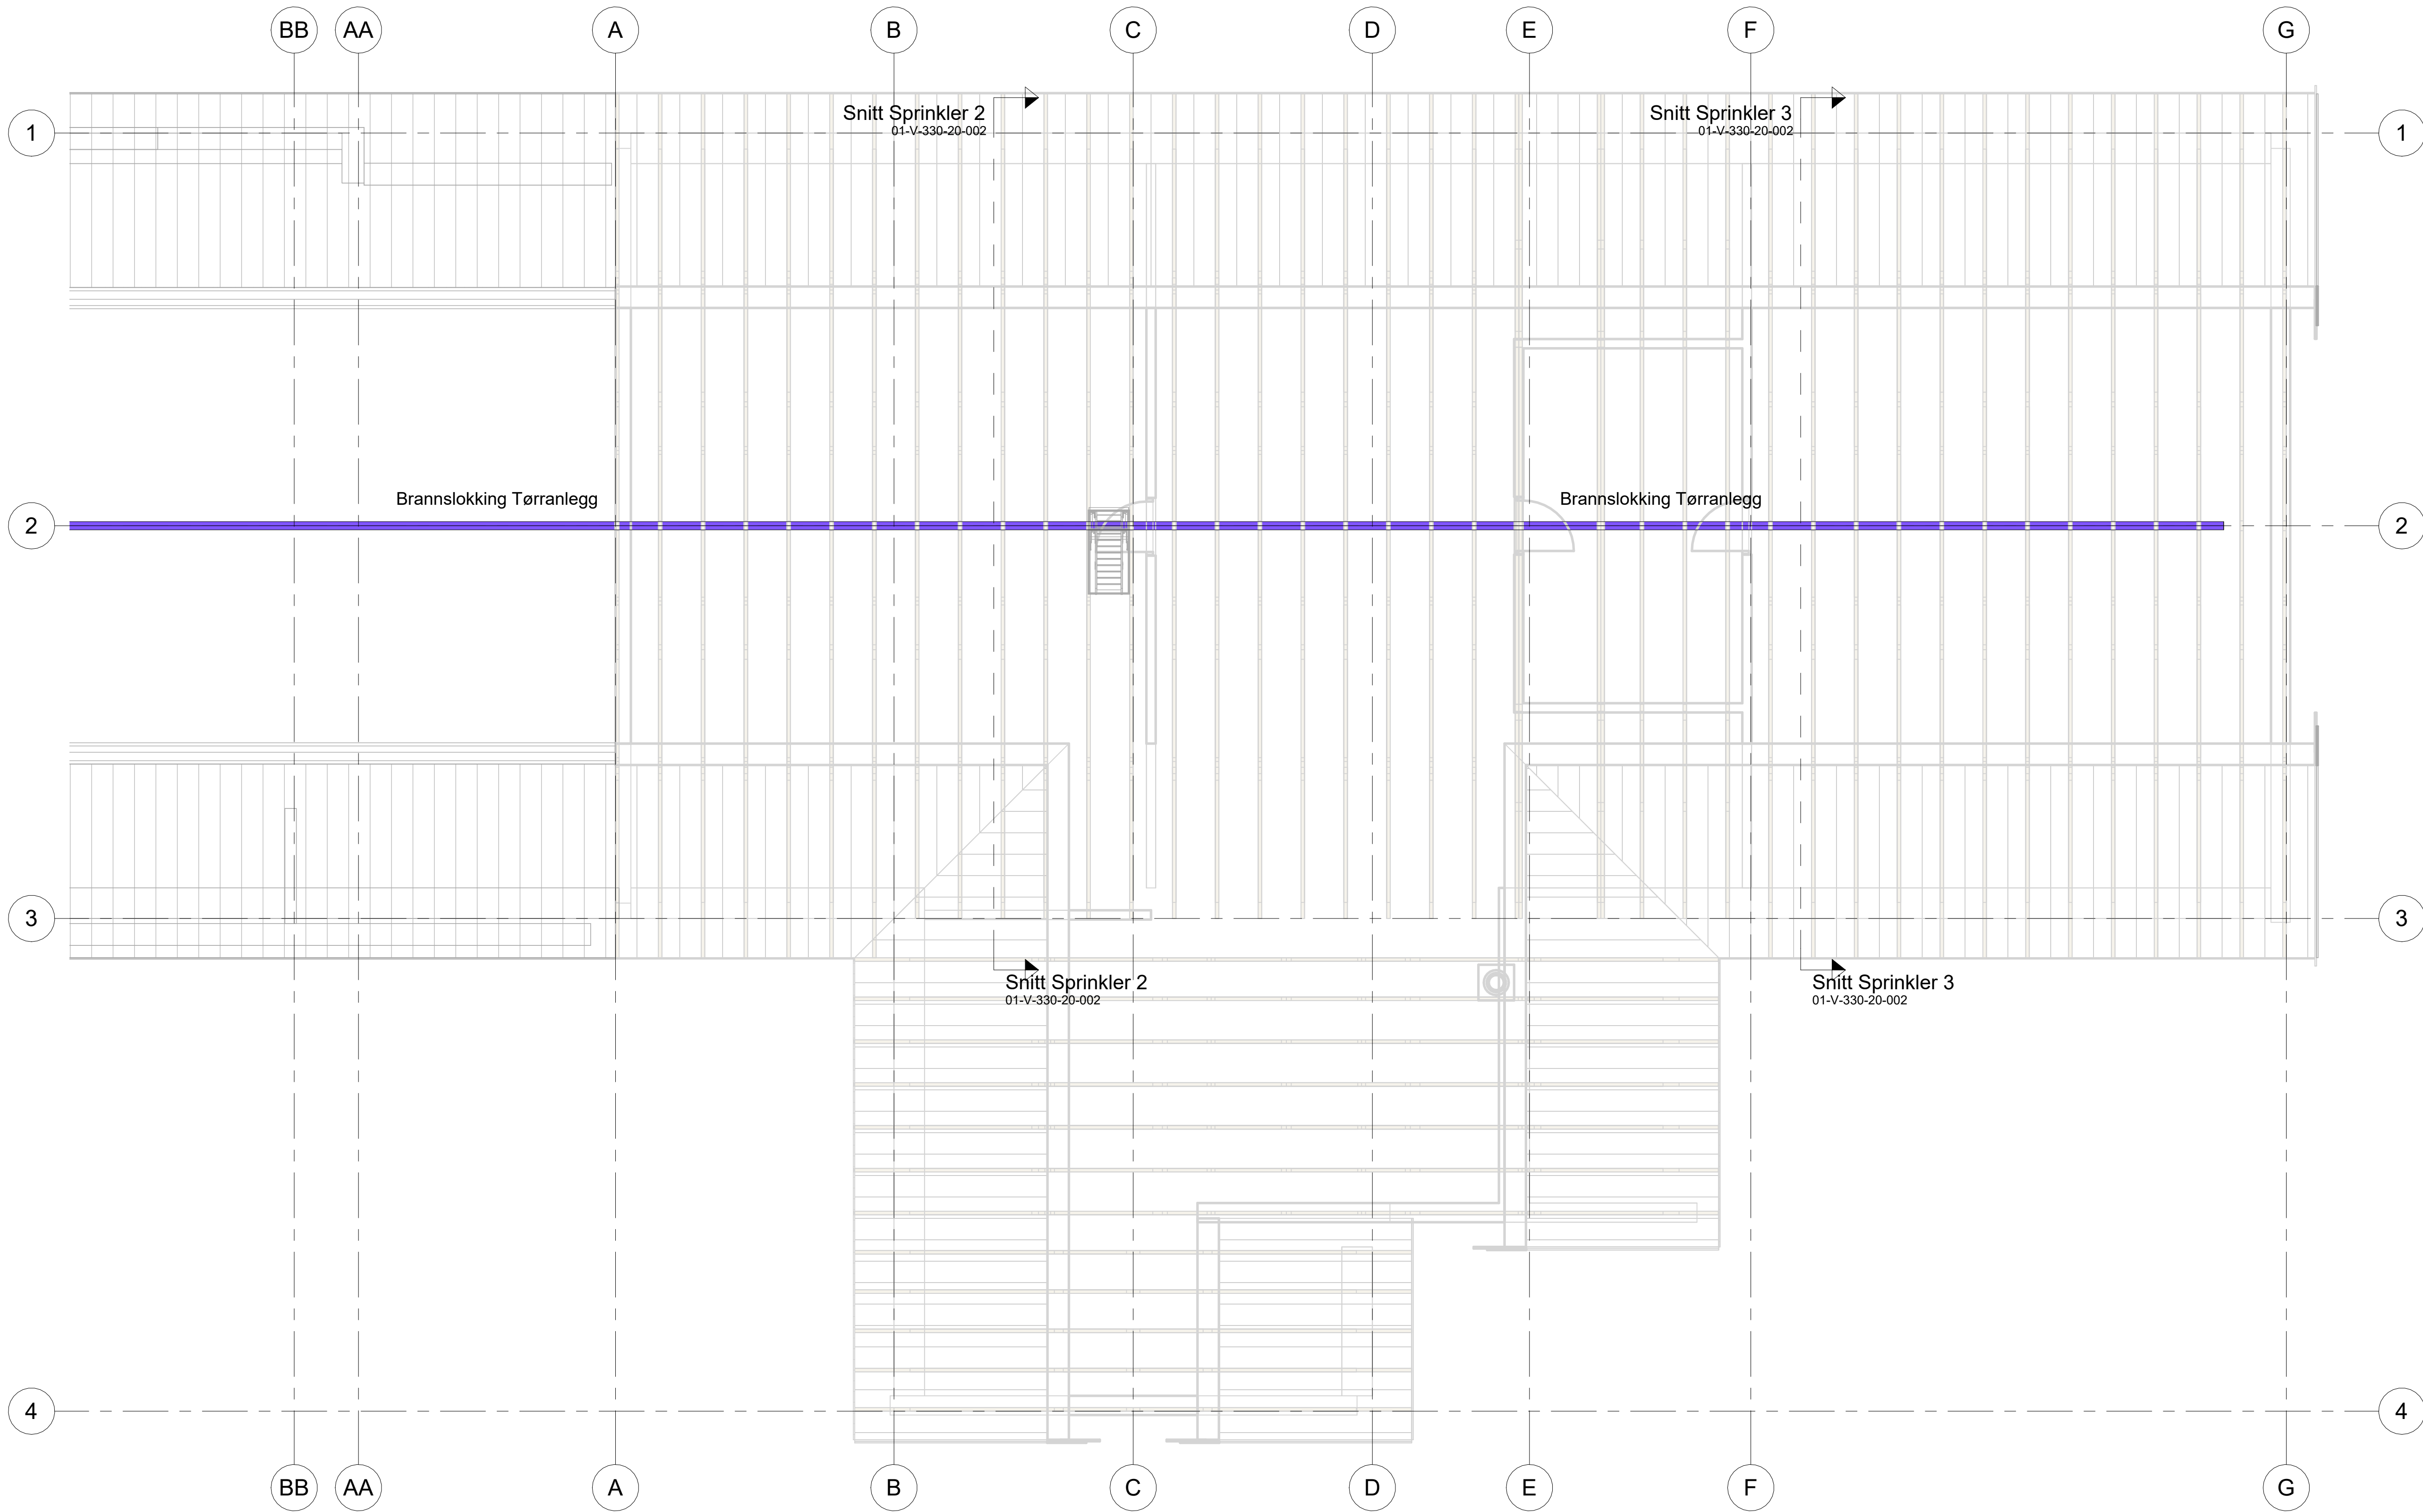

INDEX		REVISJON		TEGN	KONT
BA-boliger Sula					
Oppdragsgiver: Sula Kommune					
			Breivika Industriveg 35B 6018 Ålesund (+47) 70 15 58 80 kontakt@riksheim.no		
Fase: ANBUDSTEGNING			Tegnet: AJ	Kontroll: KEE	
Prosjektnummer RV: 202602600		Dato: 14.09.2026	Målestokk: 1:50	Format: A1	
Tittel: PLAN 2.ETG Sprinkler - Del 2					
Tegningnummer:				Rev.:	Status:
02-V-330-20-002					-