




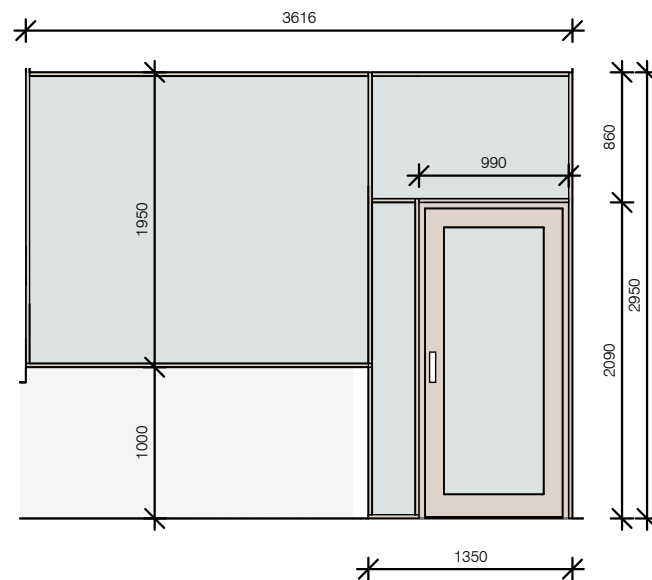


D10x21 til møterom 148 - 1 : 50

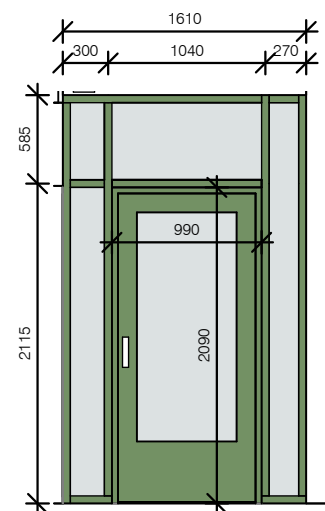


D10x21 til mellom gang 101/102 - 1 : 50

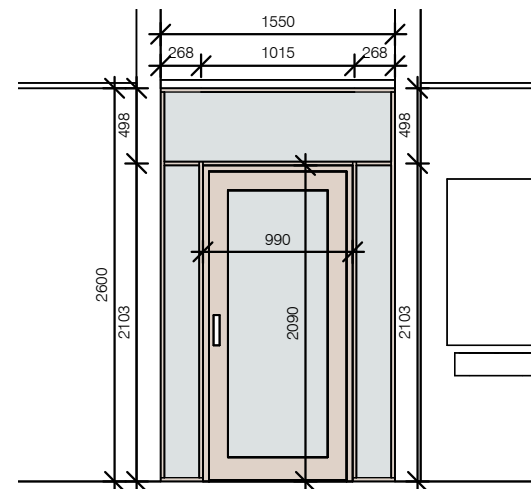


D10x21 gang 103 - 1 : 50

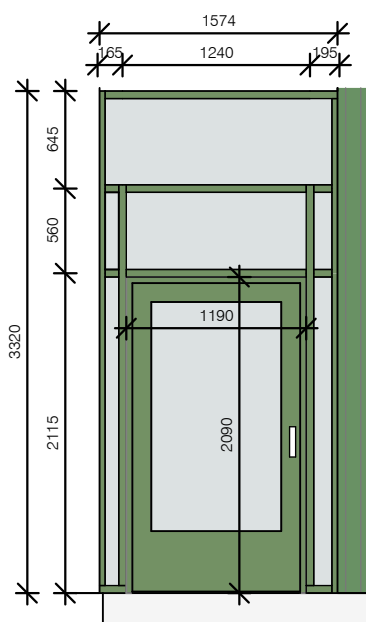


YD10x21 til gang 102 - 1 : 50

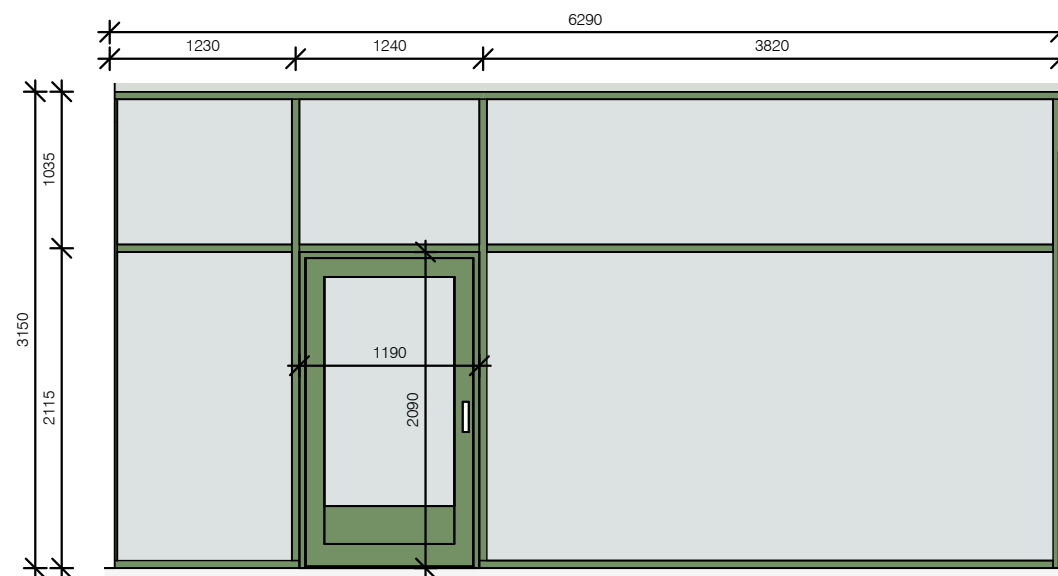


YD12x21 til gang 102 - 1 : 50

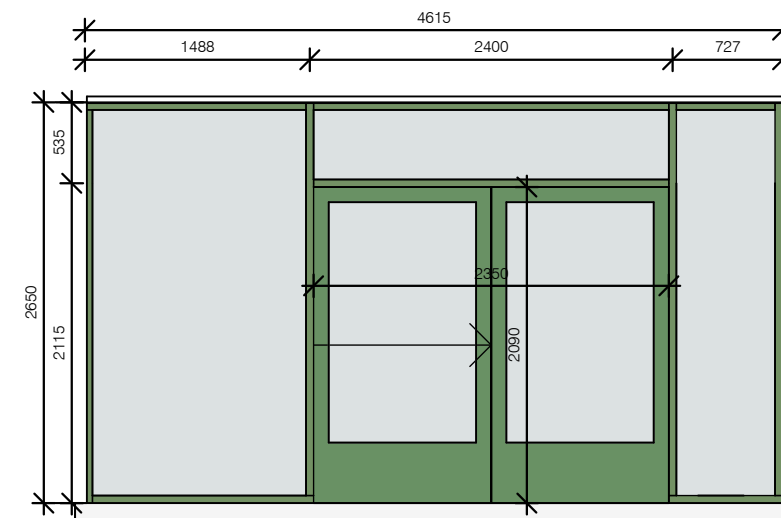


YSD til inngang 101 - 1 : 50

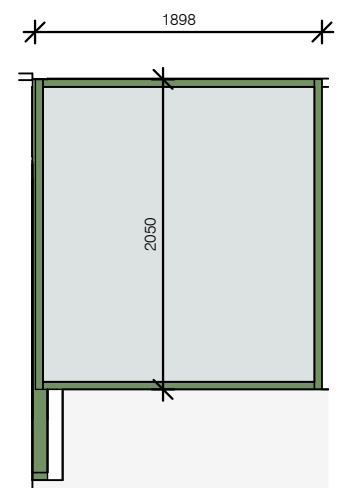


YSD - side glassvegg - 1 : 50

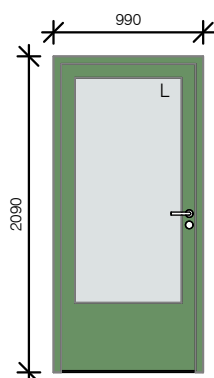


1stk. YD10x21 - glass

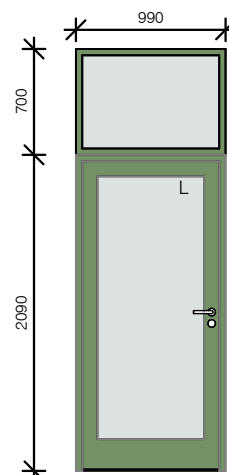

1stk. YD10x21L+7 - glass

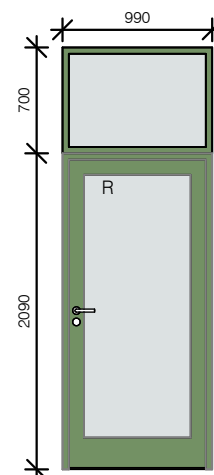

2stk. YD10x21+7R - glass

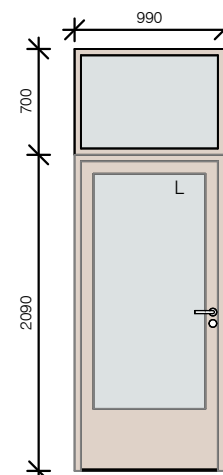

1stk. YD10x21+7L - glass

