
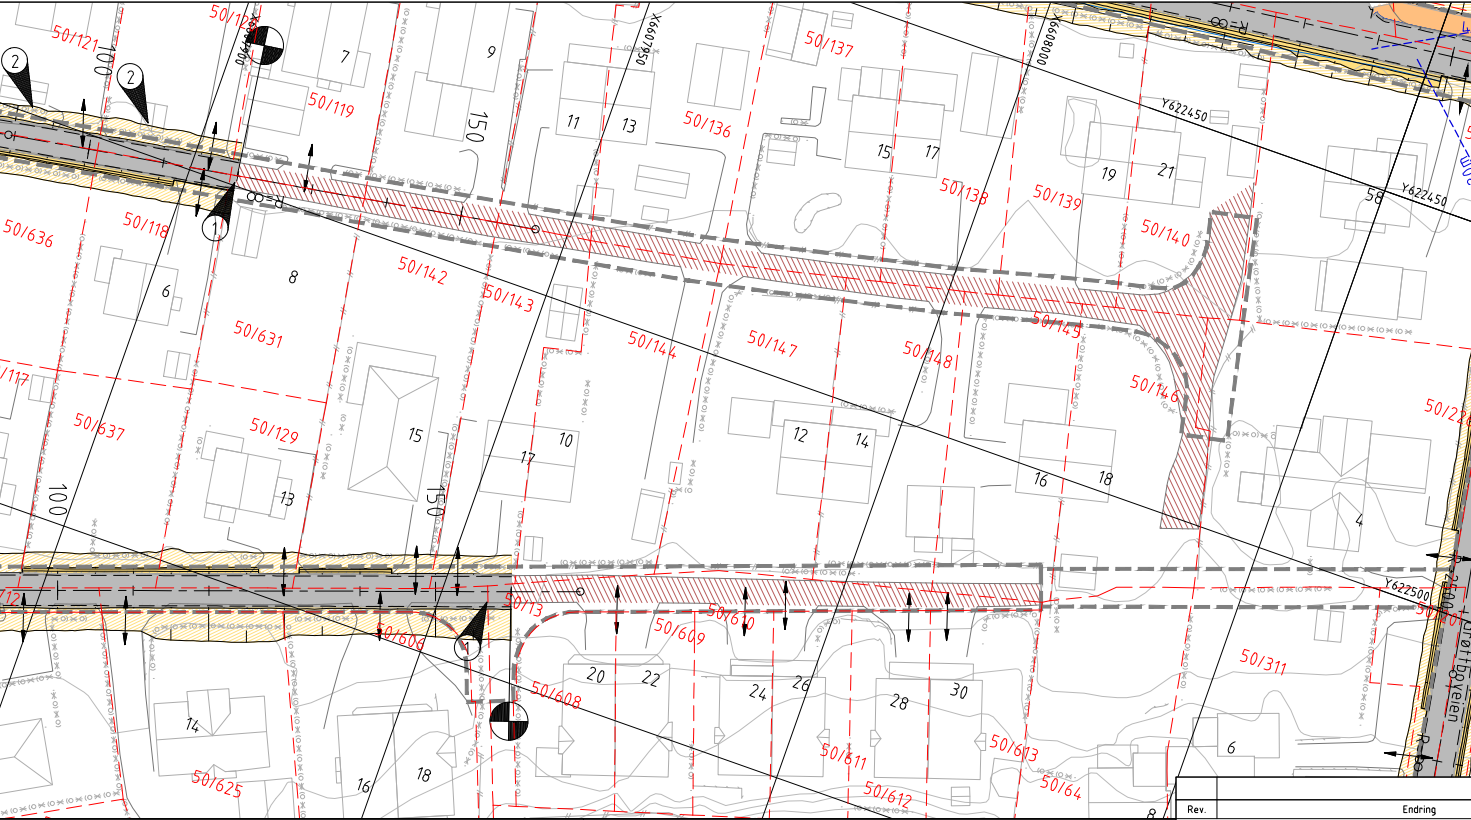


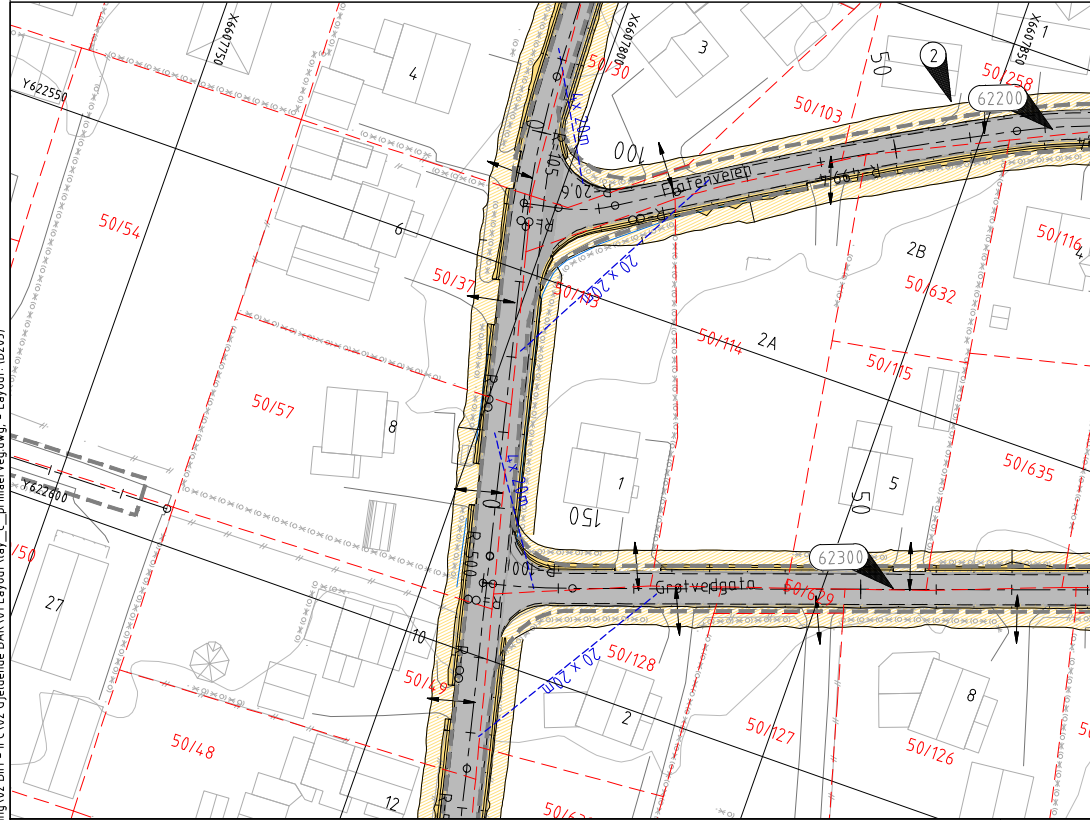

m:\2024\2414461 - bakkegata\04 prosjektering\02 bim - ifc\02 gjeldende dok\01 layout\lay_c_primaerveg.dwg