


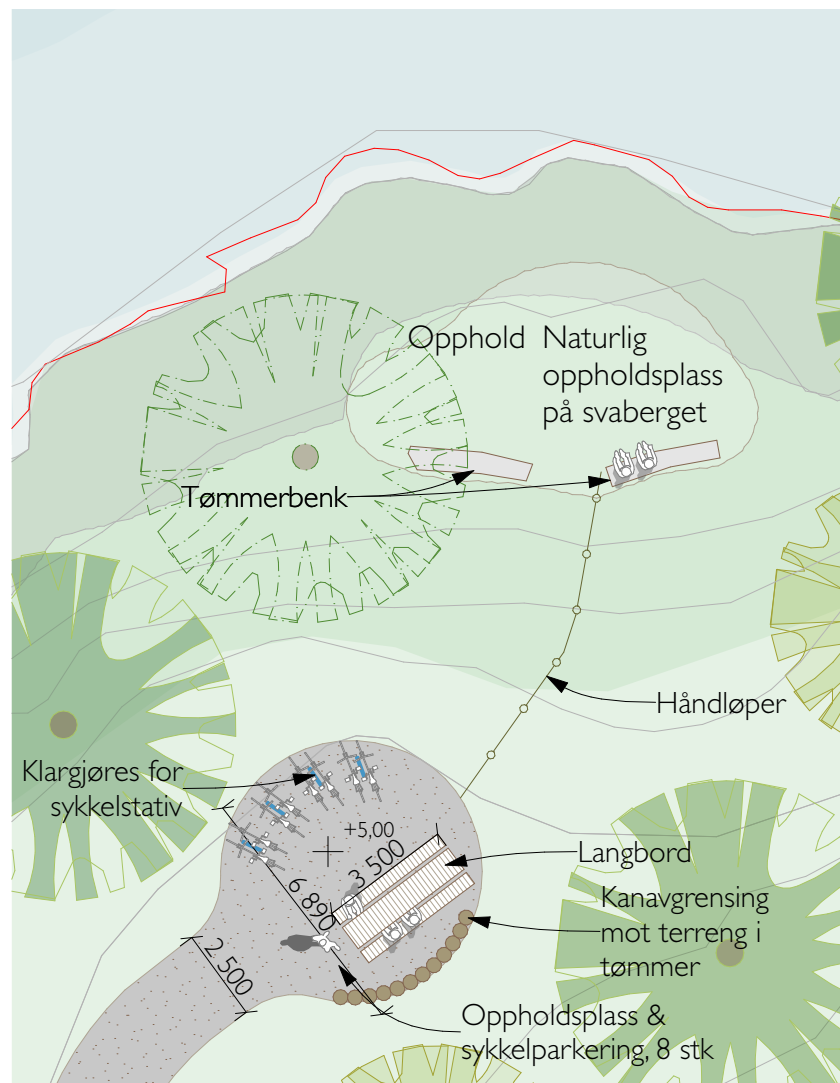

This topographic plan illustrates a proposed path and various structures along a coastline. The path, shown in grey, winds through a green, hilly area with contour lines ranging from +2 to +7.0. Key features include:

- Parking and Storage:** "Sykkelparkering, 10 stk" (Bicycle parking, 10 spaces) and "Klargjøres for sykkelstativ" (Prepared for bicycle rack) are located near the top center.
- Structures:** "Langbord" (Long table) and "Gruses lett under langbord" (Gravel under long table) are shown in two locations. A "Flytebrygge" (Floating pier) is at the bottom.
- Path and Terrain:** The path is labeled "Gangveien tilpasses terrenget/fjell, innerkant snevres inn enkelte steder" (The path is adapted to the terrain/mountain, the inner edge is narrowed in some places).
- Other Features:** "Platting på terreng" (Platform on terrain), "Platting på stolper" (Platform on poles), and "Tidevandsone /'strand'" (Tide zone /'beach') are indicated near the water.
- Infrastructure:** "Stup" (Diving board) and "Badetr" (Bathing area) are shown on the right side.

FORELØBIG