



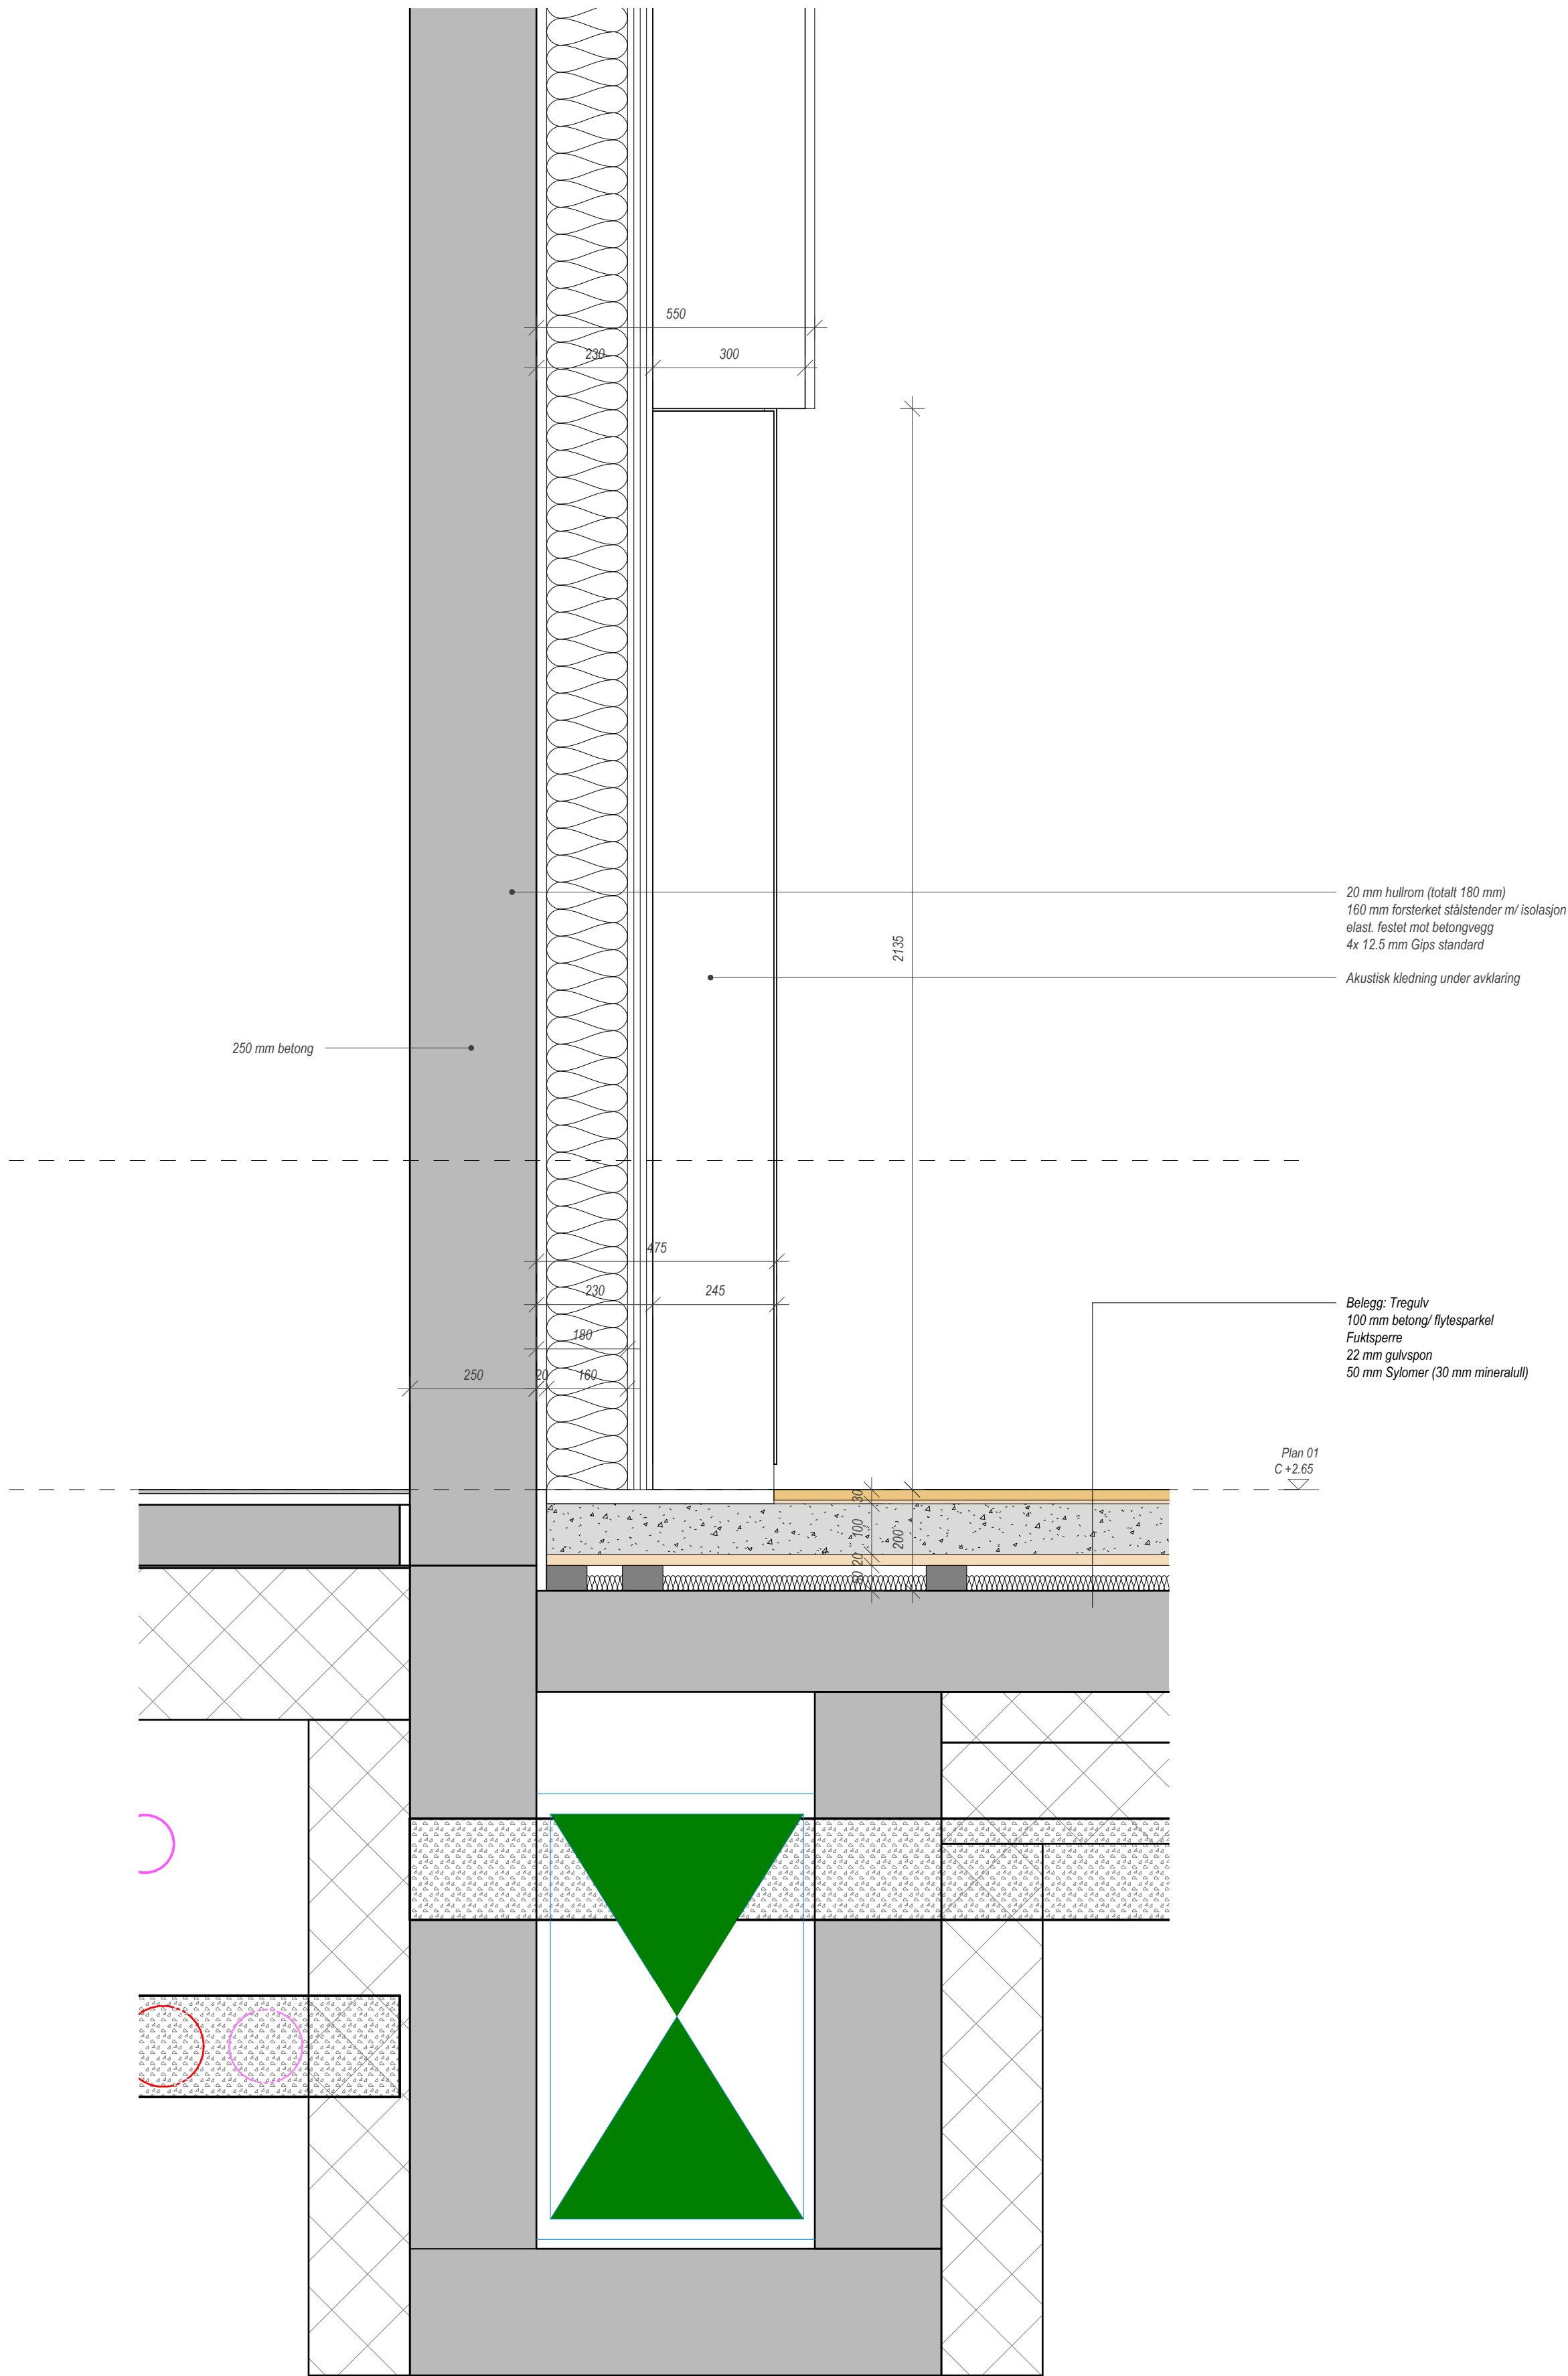

Detalj vertikal - konsertsal - overgang gulv og vegg

1 : 10

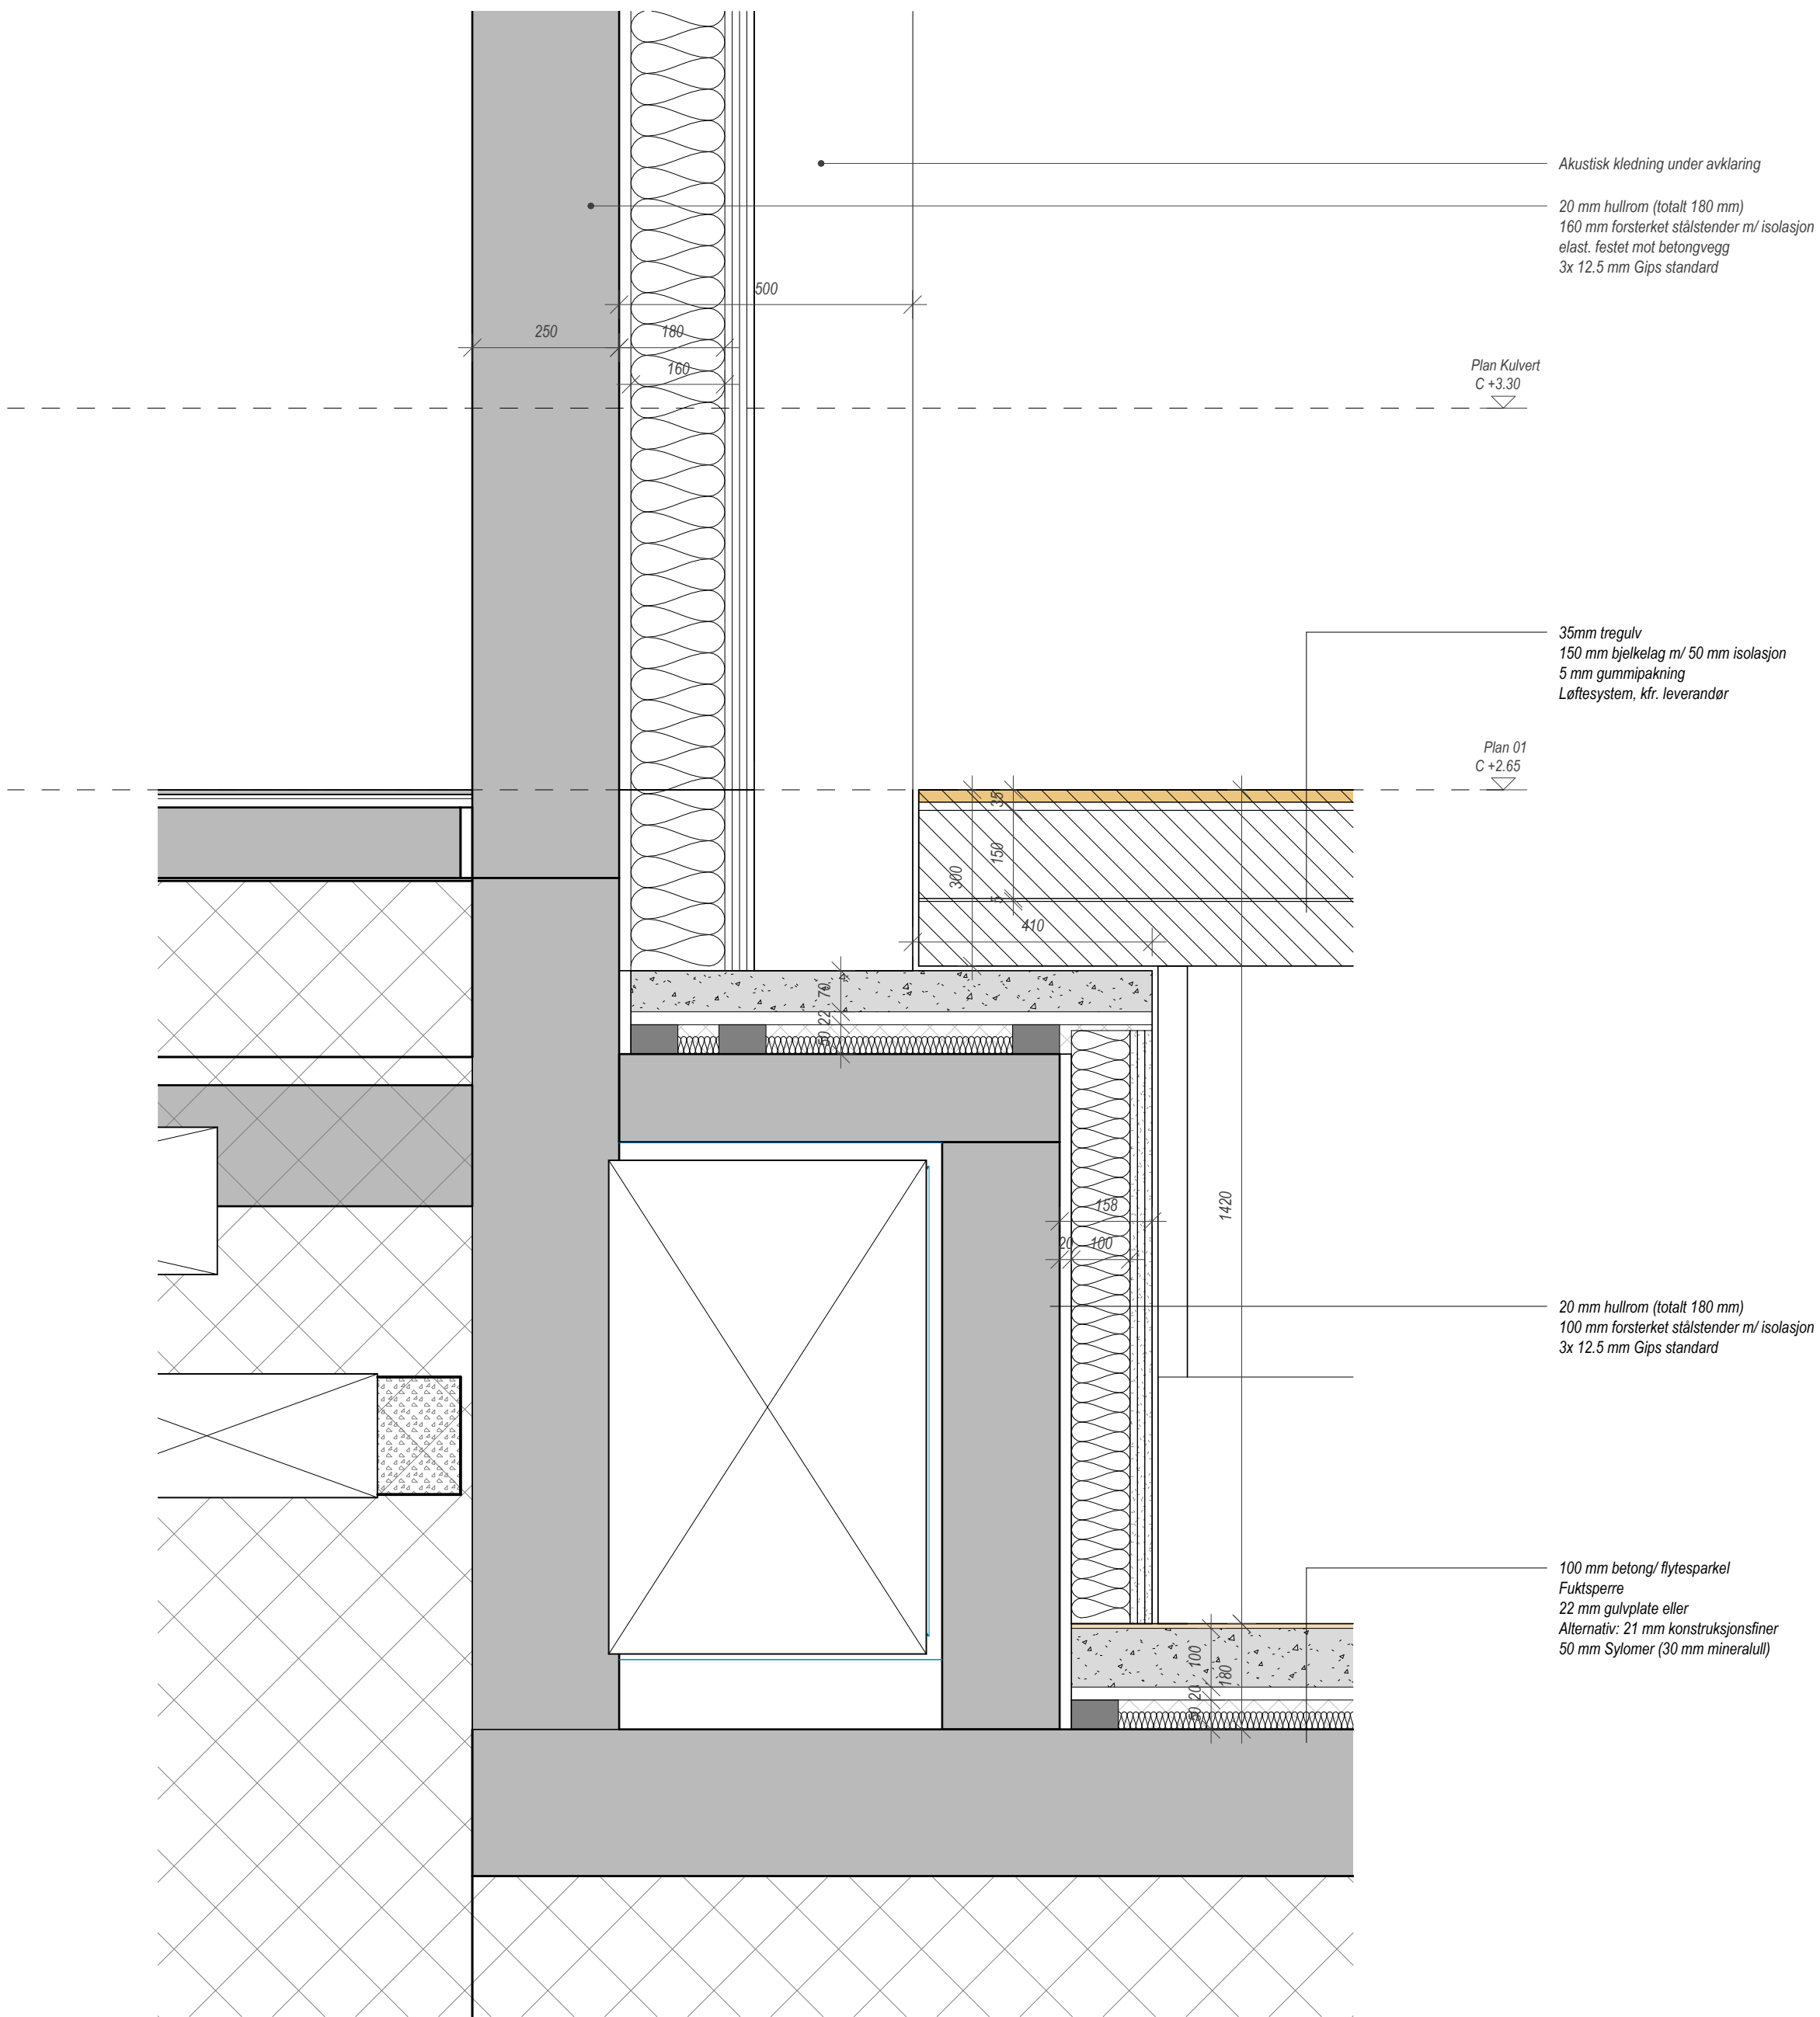

Detalj vertikal - konsertsal - overgang gulv og vegg scenegulv

1 : 10


Foreløpig

09.10.2026 13:45:00


Prosjekteringsgruppen:

- ARK : Nordic Office of Architecture
- RIB : NORCONSULT AS
- RIE : NORCONSULT AS
- RIV : NORCONSULT AS
- RIAKu : NORCONSULT AS
- RIG : NORCONSULT AS
- RIBr : NORCONSULT AS
- LARK : NORCONSULT AS
- RIVA : VEIDEKKE AS
- RIVEG : VEIDEKKE AS

Firma logo:

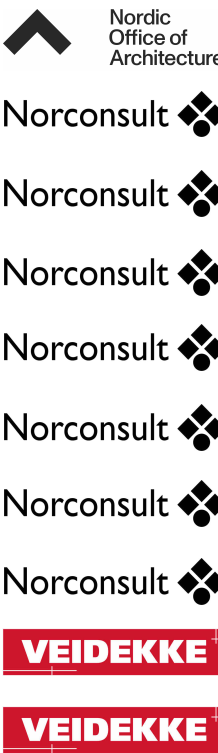

Lokaliseringsfigur:

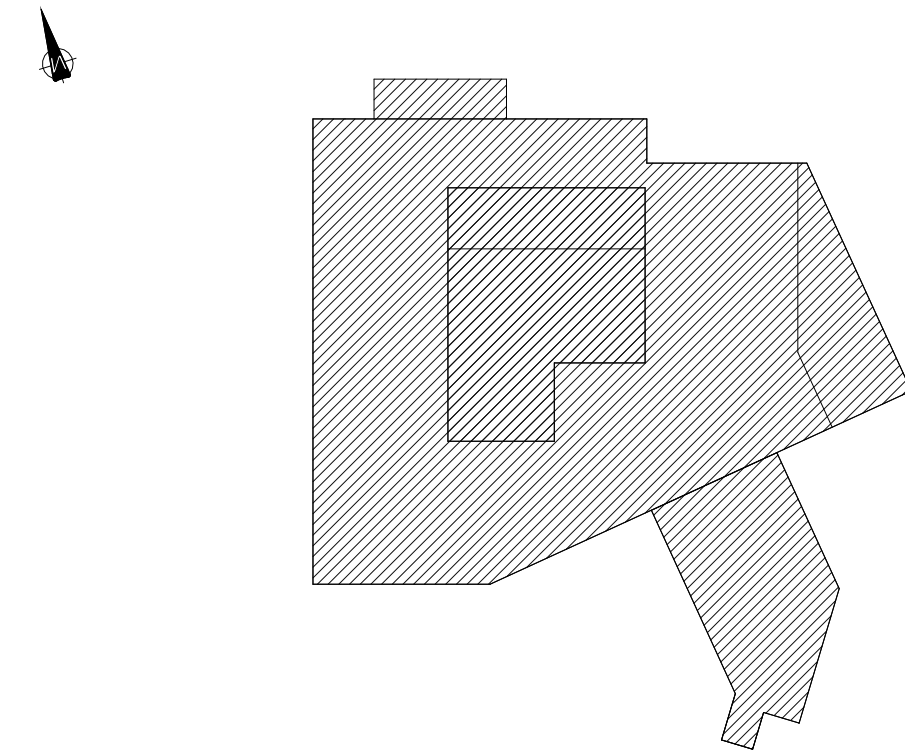

Fase:



PROSJEKTNR. SB:
1122003

Tittel:

Griegakademiet

Godkjent

Kontroll prosjekt

Sign. Kontroll

Dato

Målestokk

Format

1 : 10

A1

Kontroll utførende

Sign. Kontroll

SB Tegningsnummer: Eiendomsnummer Byggsnummer Etasje Fag Systemkode Type tegn. Lepperr. Prosj fase Rev. Status

13804-115454-01-A-240-51-302

Prosjektnr. for

prosjekterende/rev.

220214