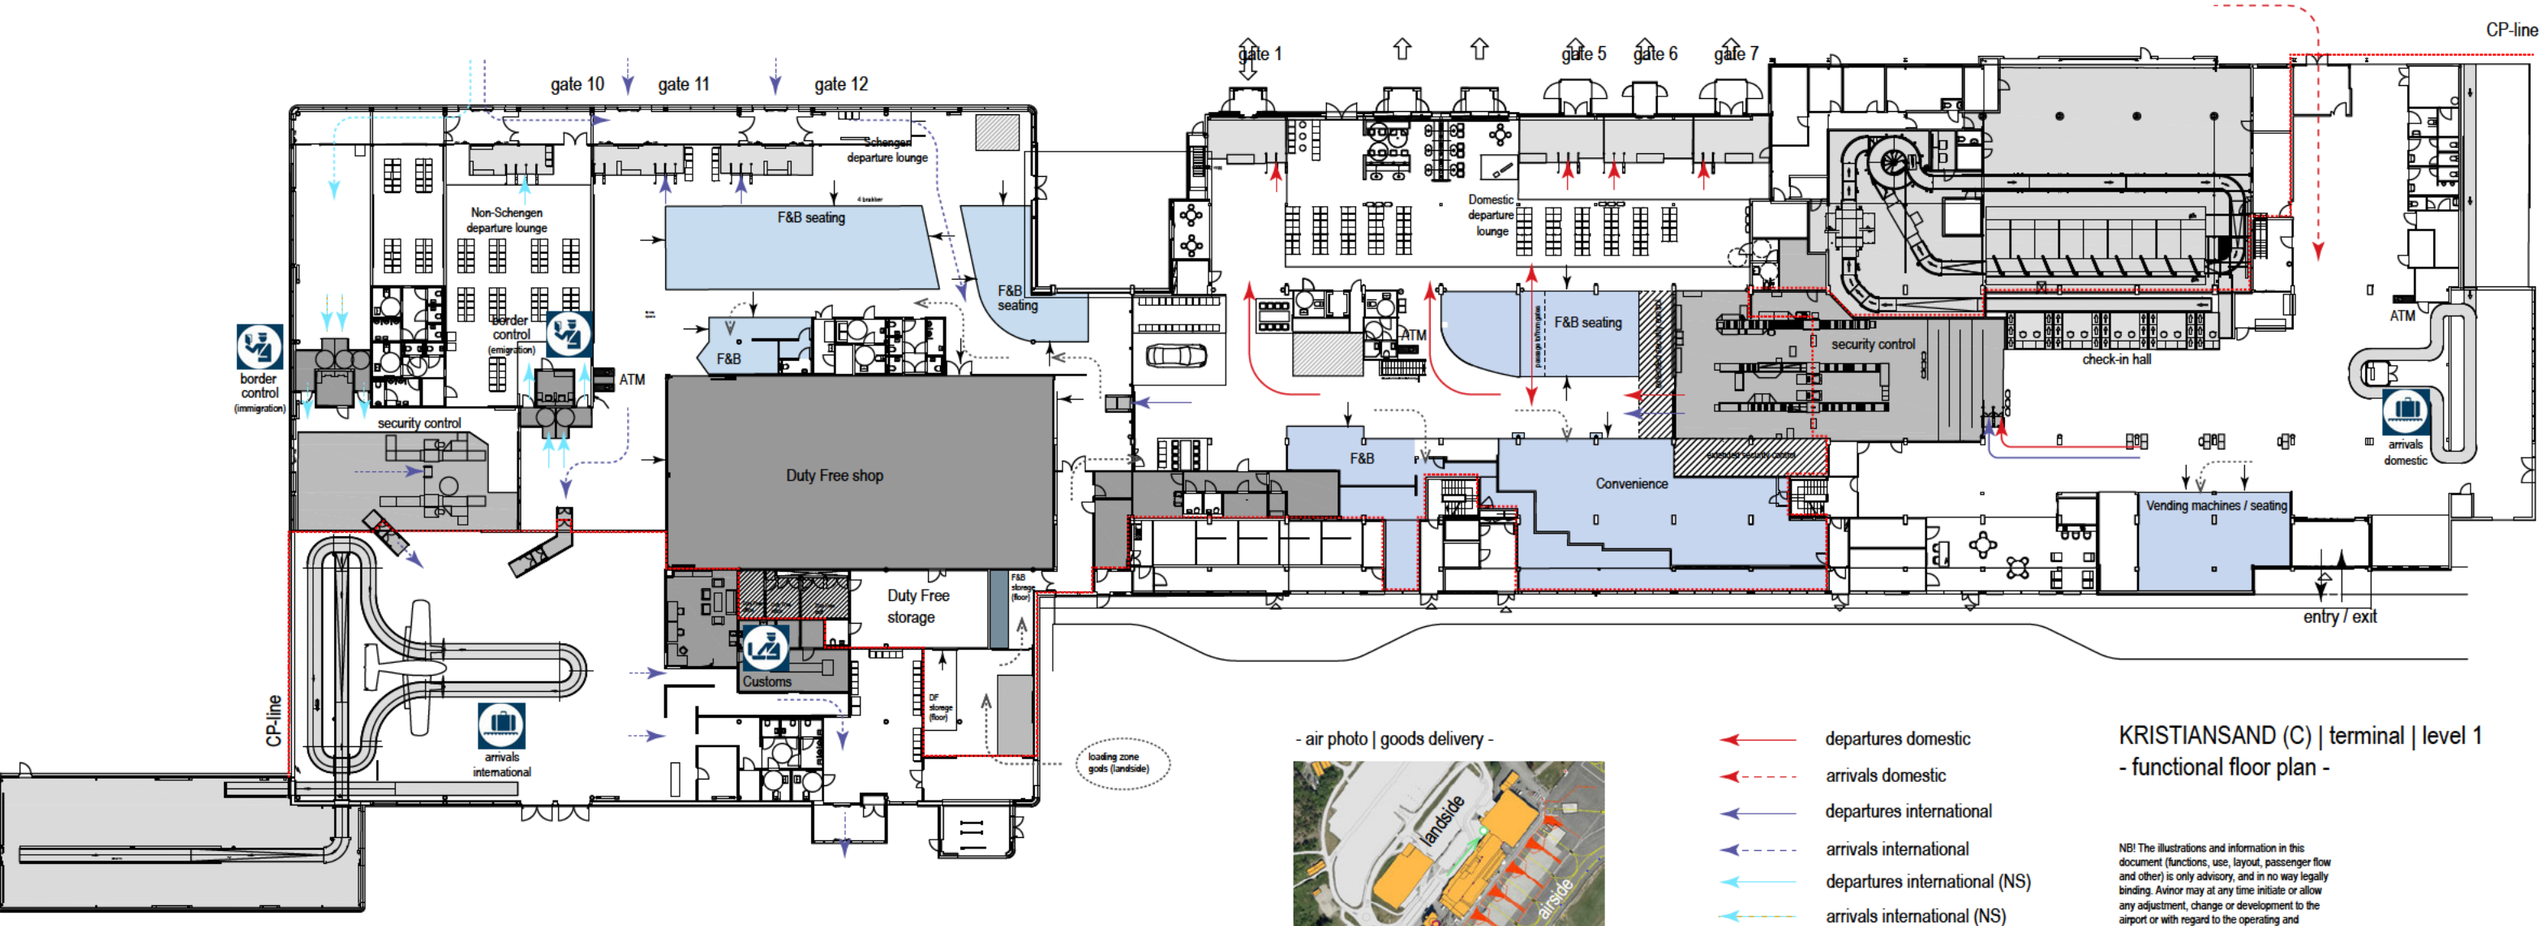


- air photo | goods delivery -

- departures domestic
- arrivals domestic
- departures international
- arrivals international
- departures international (NS)
- arrivals international (NS)
- goods transportation route
- CP-line

KRISTIANSAND (C) | terminal | level 1
- functional floor plan -

NB! The illustrations and information in this document (functions, use, layout, passenger flow and other) is only advisory, and in no way legally binding. Avinor may at any time initiate or allow any adjustment, change or development to the airport or with regard to the operating and running of the airport.

AVINOR